Name of Work: "PACKAGE NO-05 Development of Roads and Drains at Kasagattapura, Vaderahalli, Shivakote, Kachohalli Grama Panchayathi Limits and Surrounding Areas of Yelahanka Assembly Constituency Under Amrutha Nagarothana Grants."

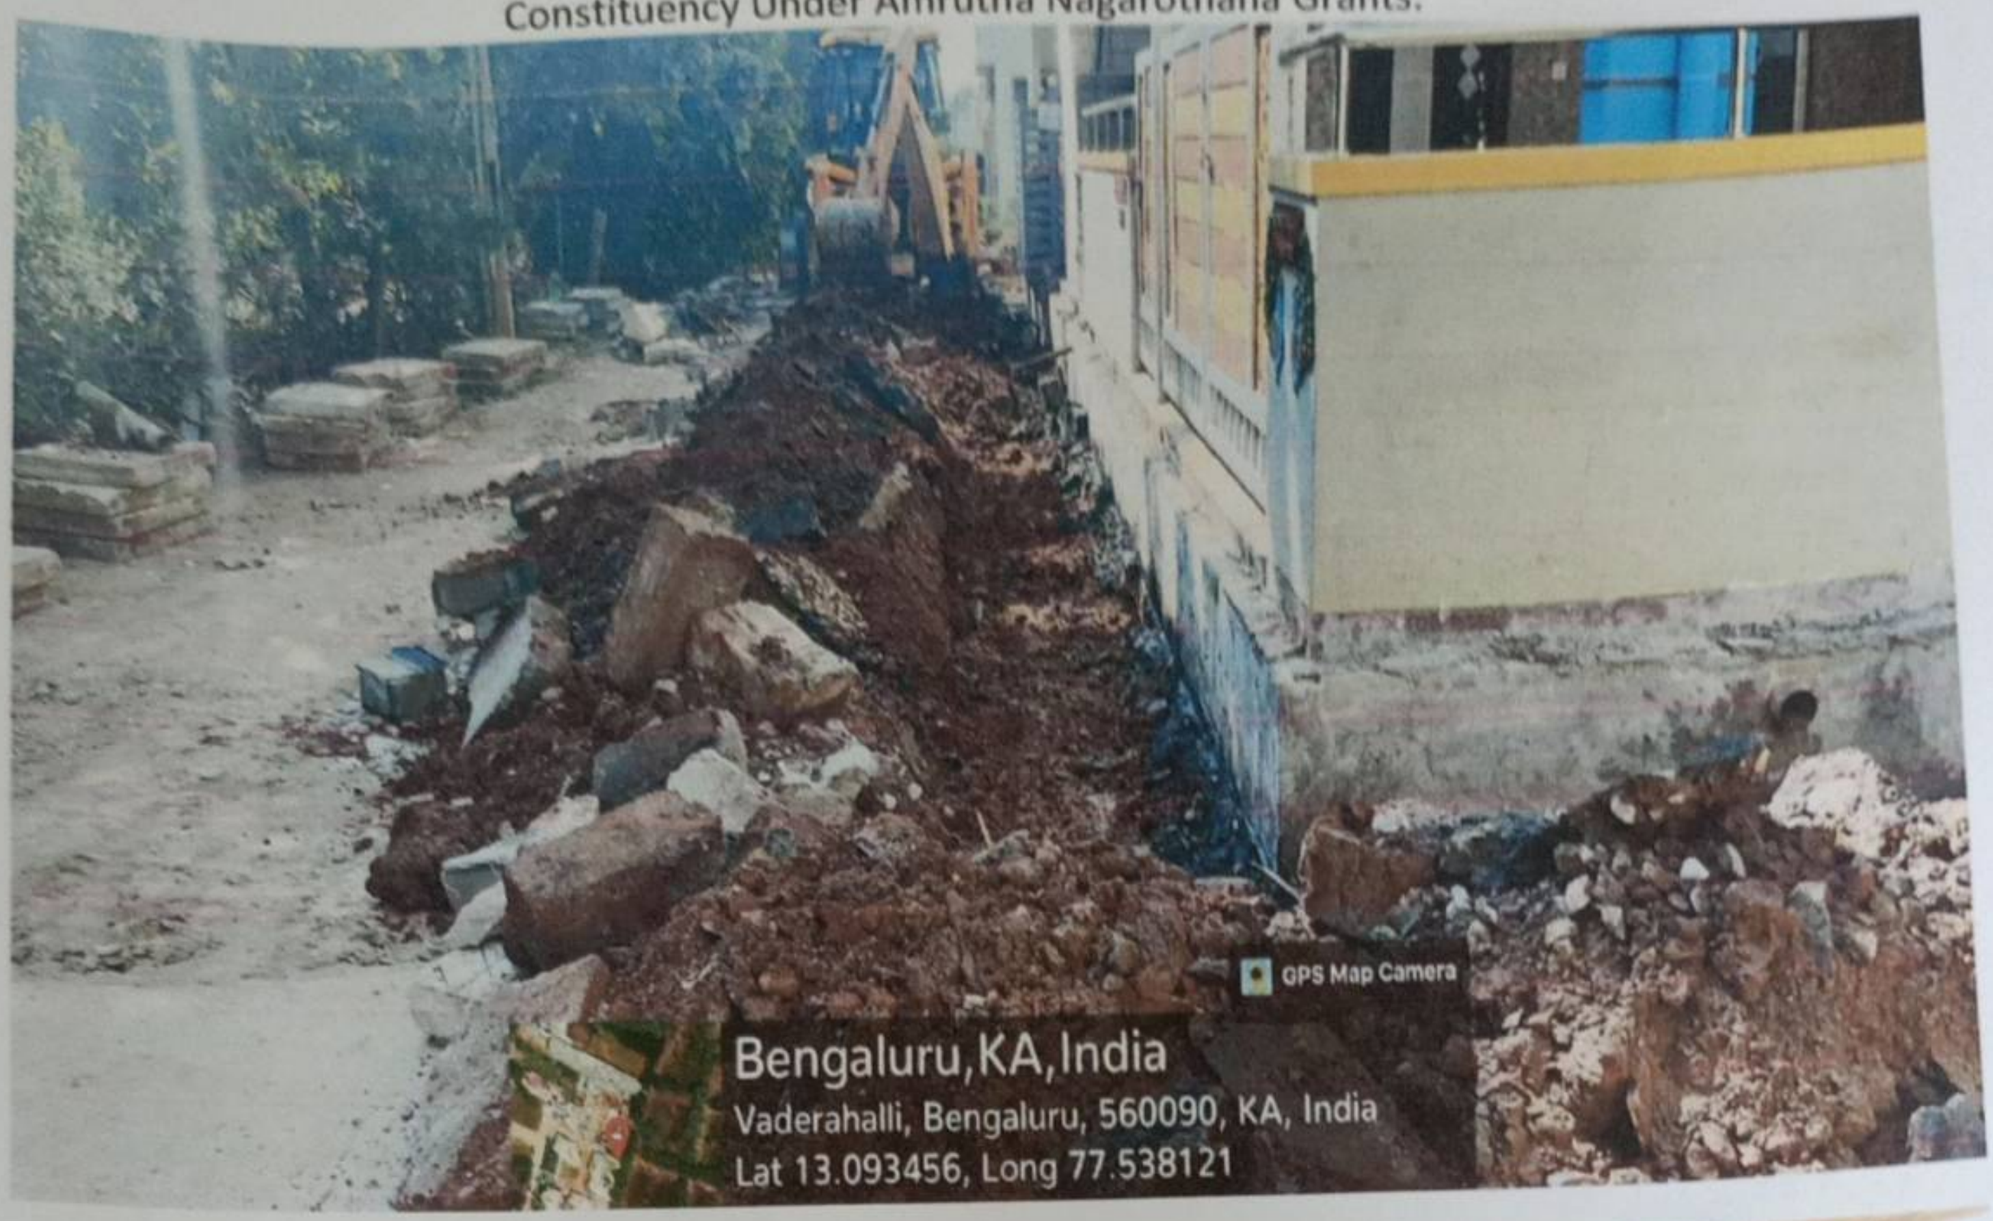

Asst. Executive Engineer
Project Division
Yelahanka Zone
BBMP, Bangalore - 92

Scanned by TapScanner

Name of Work: "PACKAGE NO-05 Development of Roads and Drains at Kasagattapura, Vaderahalli, Shivakote, Kachohalli Grama Panchayathi Limits and Surrounding Areas of Yelahanka Assembly Constituency Under Amrutha Nagarothana Grants."

Asst. Executive Engineer
Project Division
Yelahanka Zone
BBMP, Bangalore - 92

Scanned by TapScanner

Name of Work: "PACKAGE NO-05 Development of Roads and Drains at Kasagattapura, Vaderahalli, Shivakote, Kachohalli Grama Panchayathi Limits and Surrounding Areas of Yelahanka Assembly Constituency Under Amrutha Nagarothana Grants."

Asst. Executive Engineer
Project Division
Yelahanka Zone
BBMP, Bangalore - 92

Scanned by TapScanner

Name of Work: "PACKAGE NO-05 Development of Roads and Drains at Kasagattapura, Vaderahalli, Shivakote, Kachohalli Grama Panchayathi Limits and Surrounding Areas of Yelahanka Assembly Constituency Under Amrutha Nagarothana Grants."

Asst Executive Engineer
Project Division
Yelahanka Zone
BBMP, Bangalore - 92

Scanned by TapScanner

Name of Work: "PACKAGE NO-05 Development of Roads and Drains at Kasagattapura, Vaderahalli, Shivakote, Kachohalli Grama Panchayathi Limits and Surrounding Areas of Yelahanka Assembly Constituency Under Amrutha Nagarothana Grants."

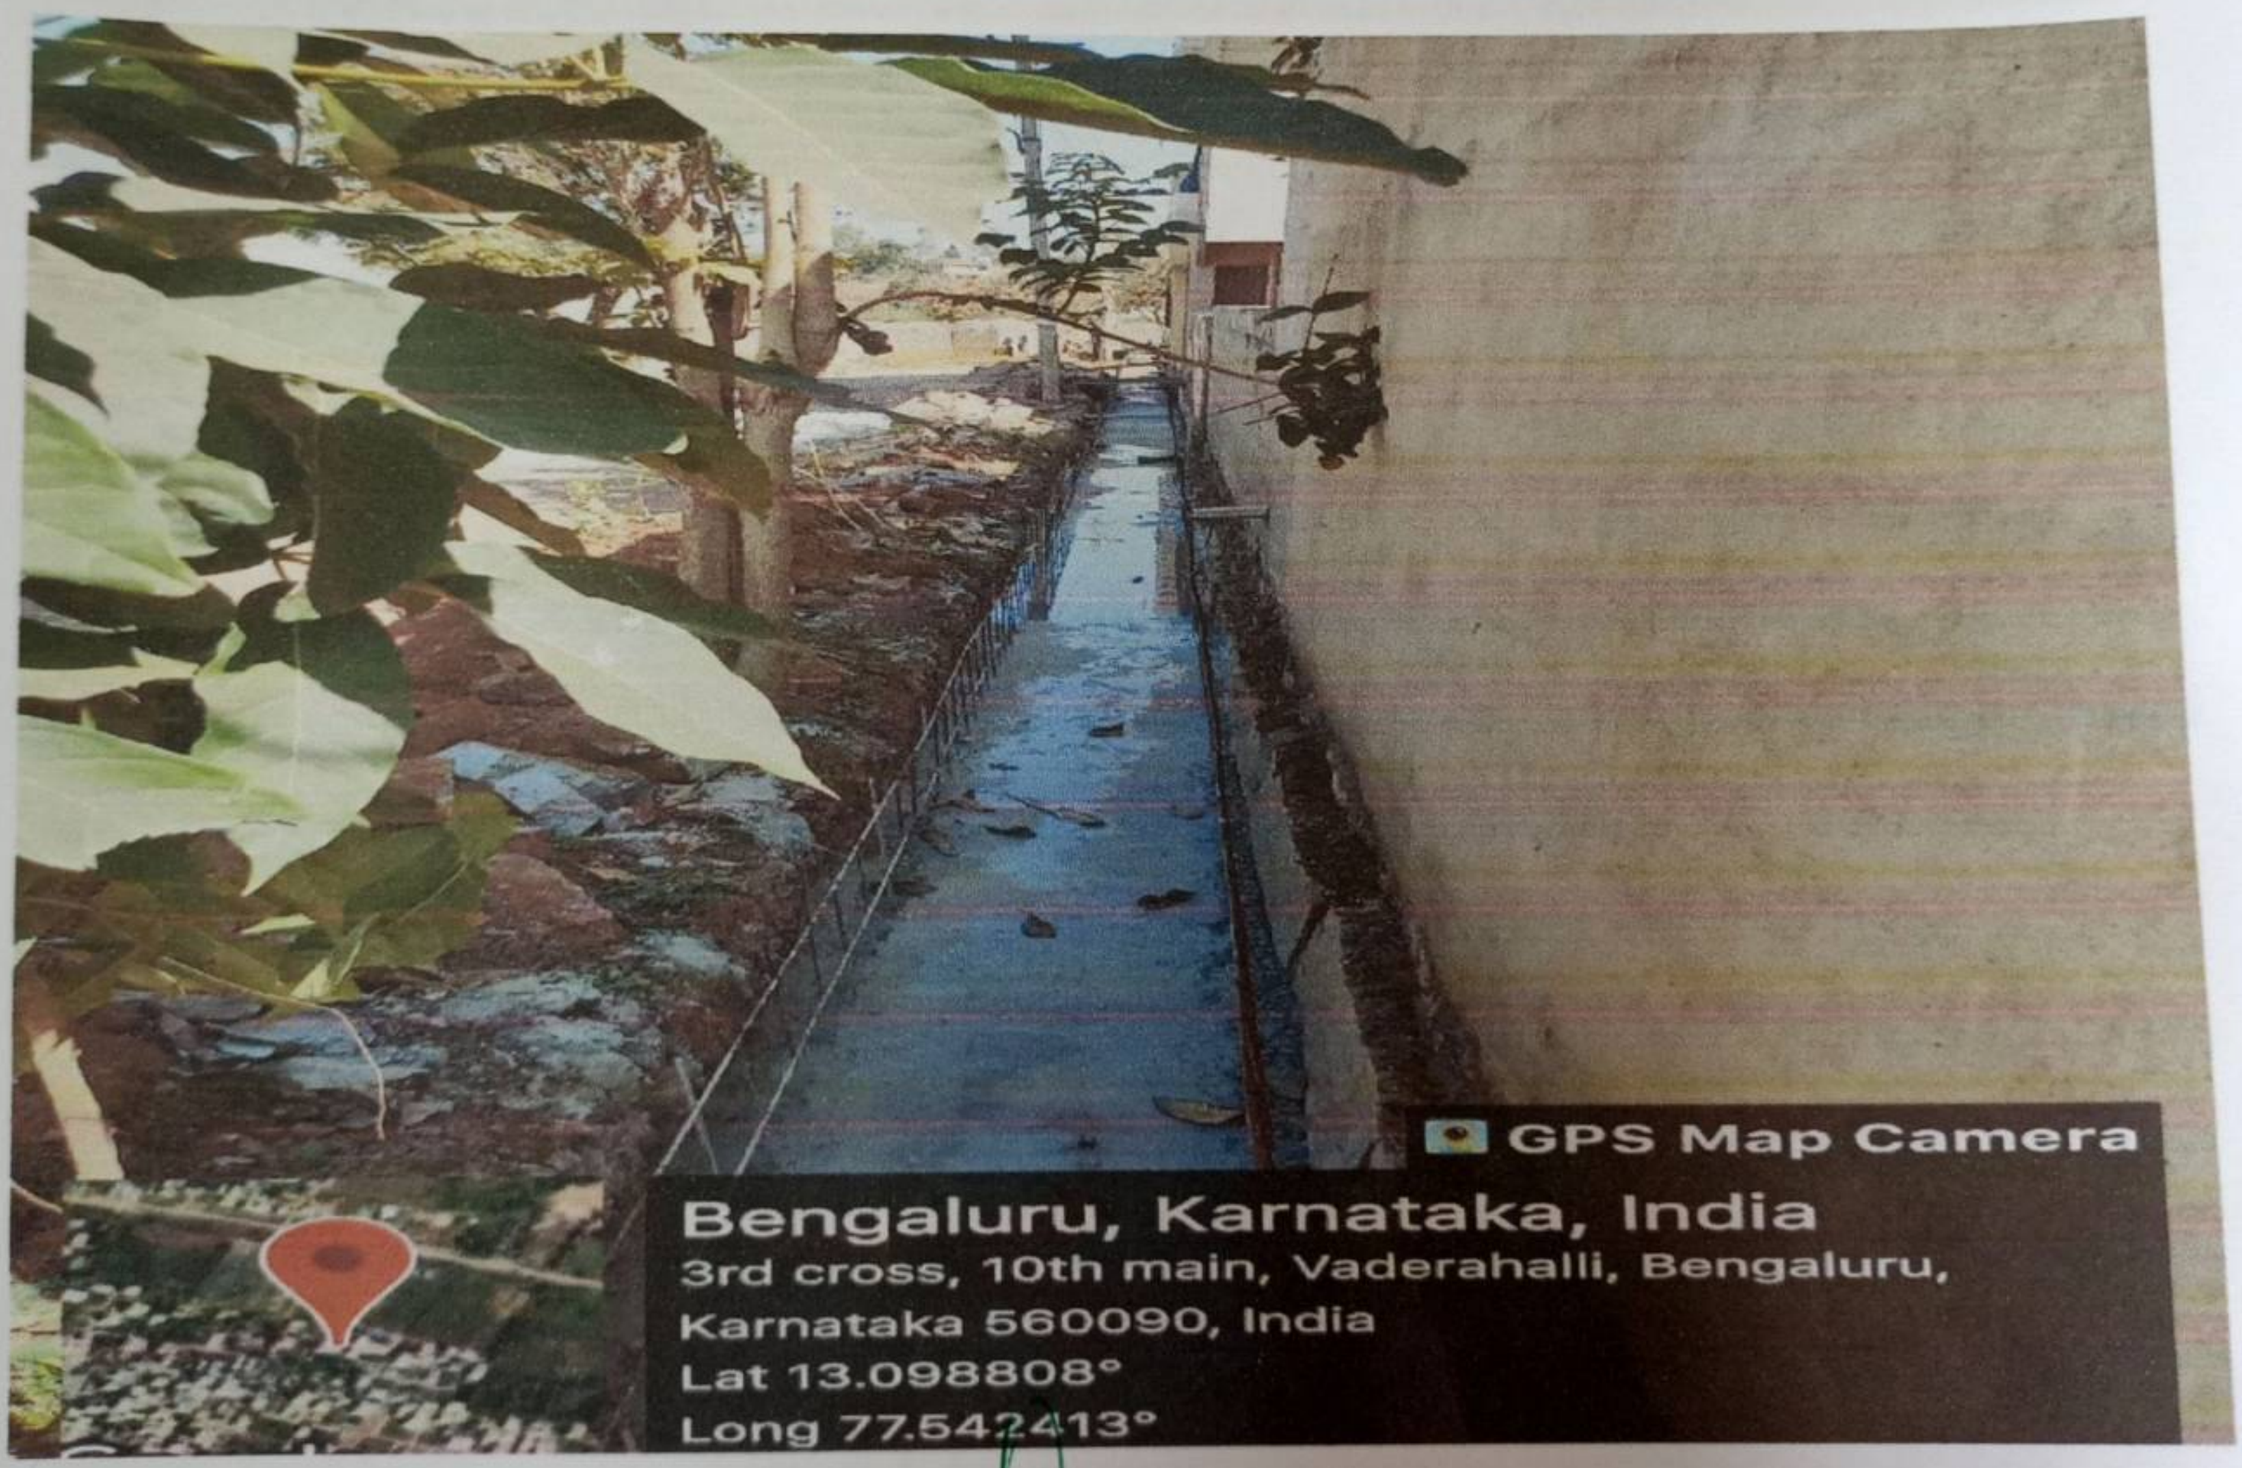

Asst. Executive Engineer
Project Division
Yelahanka Zone
BBMP, Bangalore - 92

Scanned by TapScanner

Name of Work: "PACKAGE NO-05 Development of Roads and Drains at Kasagattapura, Vaderahalli, Shivakote, Kachohalli Grama Panchayathi Limits and Surrounding Areas of Yelahanka Assembly Constituency Under Amrutha Nagarothana Grants."

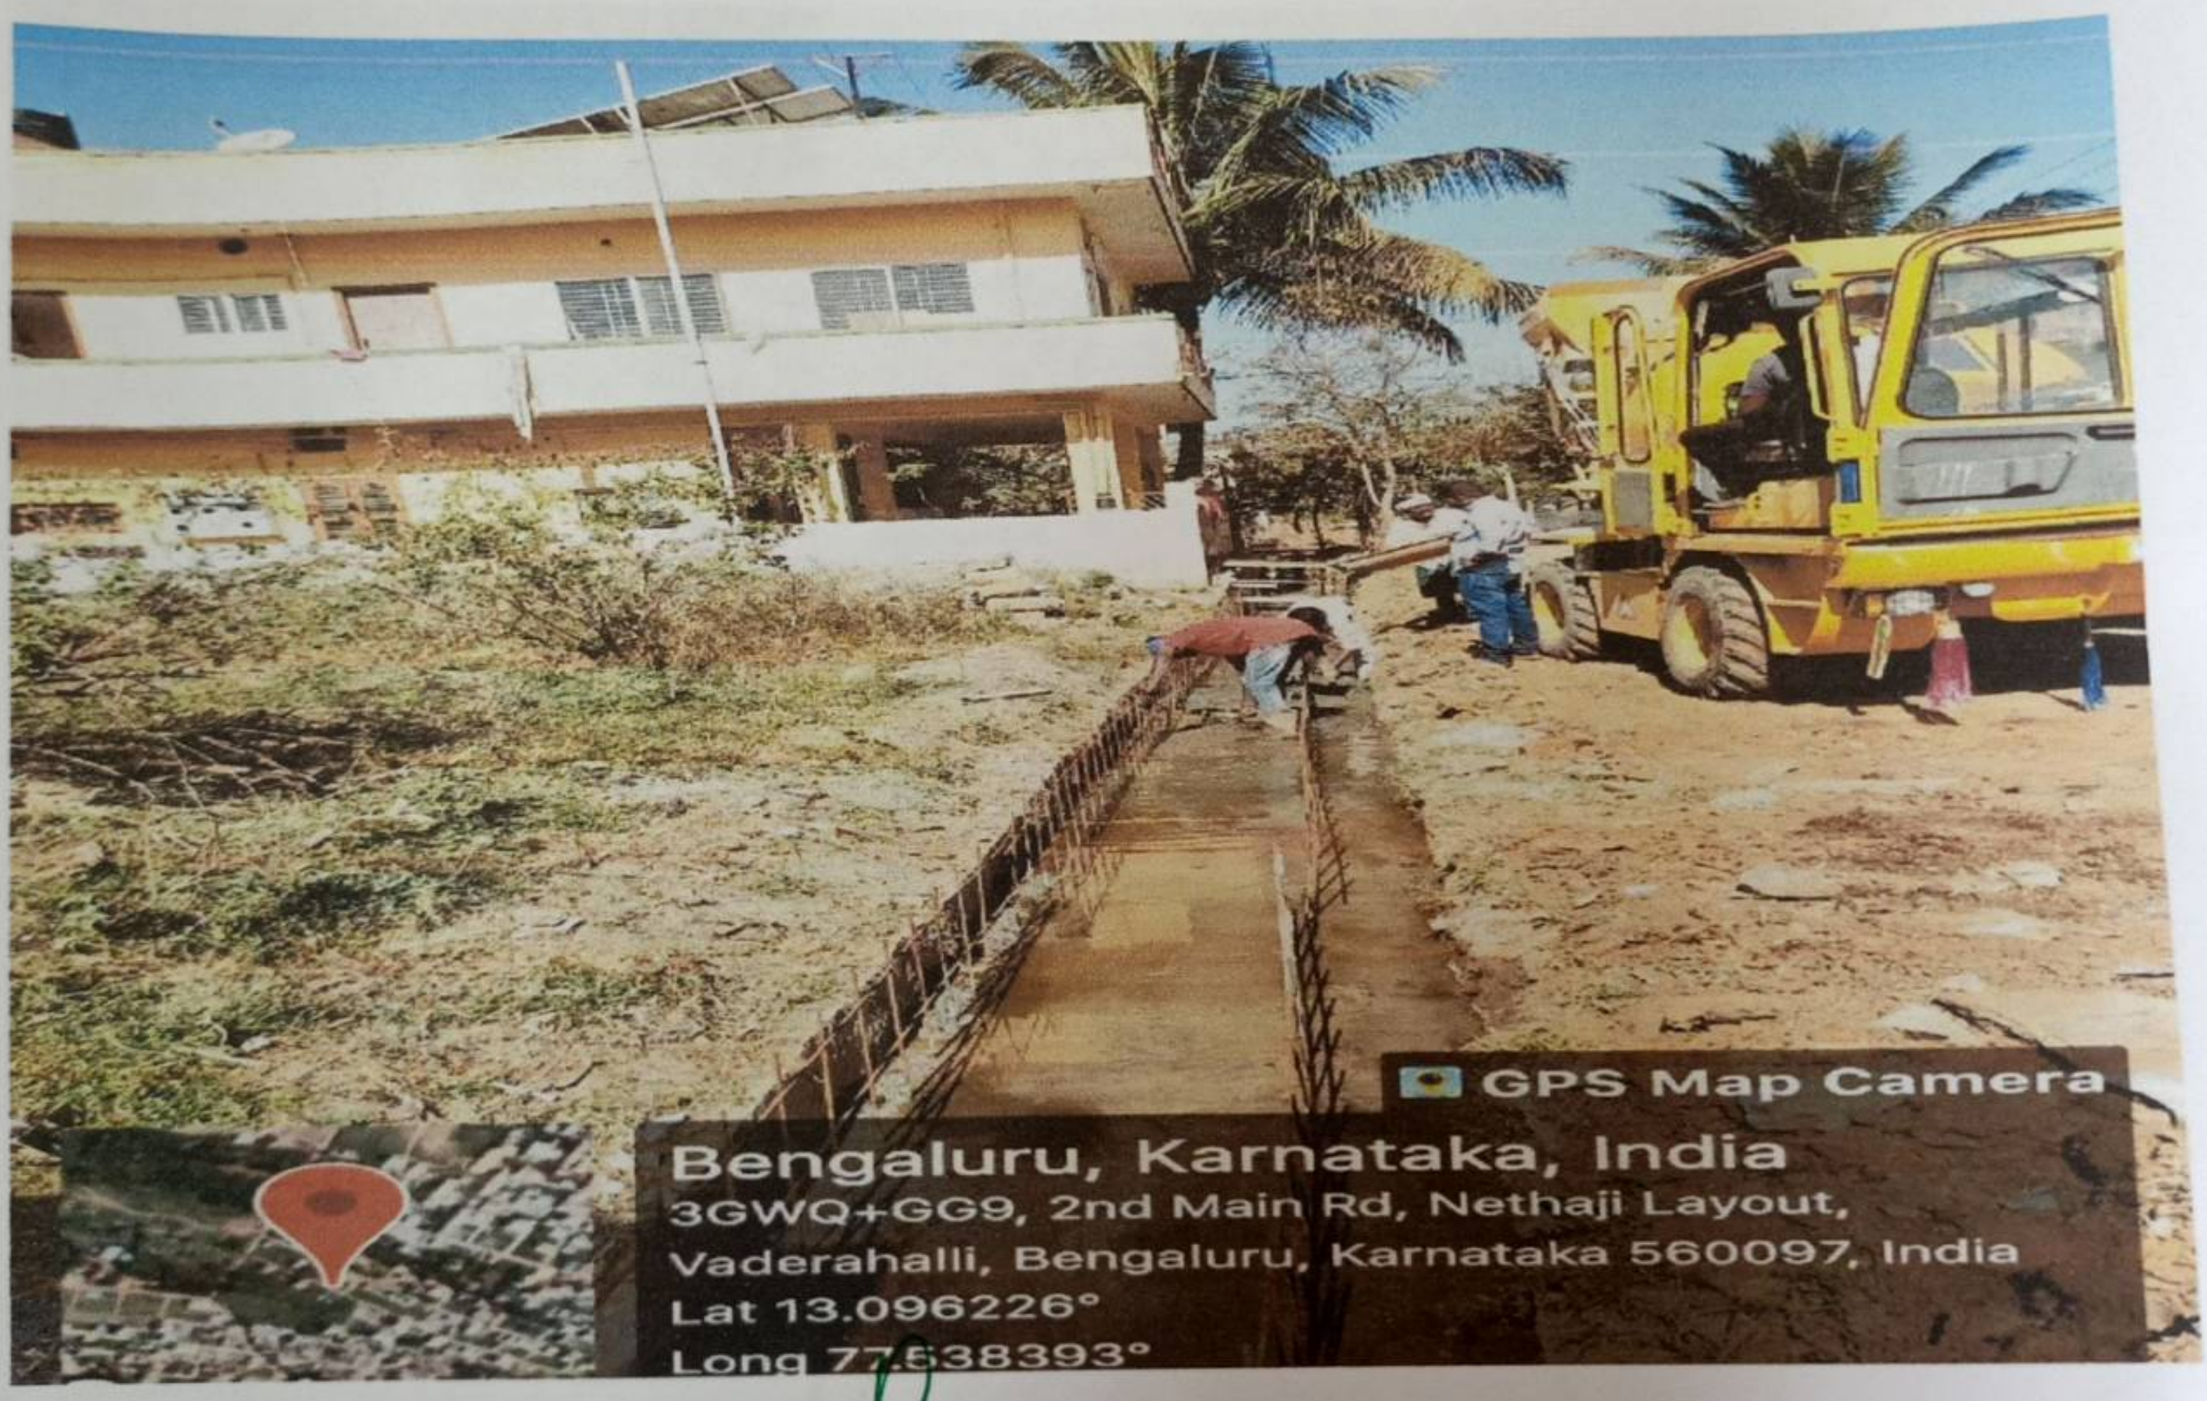

Asst. Executive Engineer
Project Division
Yelahanka Zone
BBMP, Bangalore - 92

Scanned by TapScanner

Name of Work: "PACKAGE NO-05 Development of Roads and Drains at Kasagattapura, Vaderahalli, Shivakote, Kachohalli Grama Panchayathi Limits and Surrounding Areas of Yelahanka Assembly Constituency Under Amrutha Nagarothana Grants."

Asst. Executive Engineer
Project Division
Yelahanka Zone
BBMP, Bangalore - 92

Scanned by TapScanner

Name of Work: "PACKAGE NO-05 Development of Roads and Drains at Kasagattapura, Vaderahalli, Shivakote, Kachohalli Grama Panchayathi Limits and Surrounding Areas of Yelahanka Assembly Constituency Under Amrutha Nagarothana Grants."

Asst. Executive Engineer
Project Division
Yelahanka Zone
BBMP, Bangalore - 92

Scanned by TapScanner

Name of Work: "PACKAGE NO-05 Development of Roads and Drains at Kasagattapura, Vaderahalli, Shivakote, Kachohalli Grama Panchayathi Limits and Surrounding Areas of Yelahanka Assembly Constituency Under Amrutha Nagarothana Grants."

Asst. Executive Engineer
Project Division
Yelahanka Zone
BBMP, Bangalore - 92

Scanned by TapScanner

Name of Work: "PACKAGE NO-05 Development of Roads and Drains at Kasagattapura, Vaderahalli, Shivakote, Kachohalli Grama Panchayathi Limits and Surrounding Areas of Yelahanka Assembly Constituency Under Amrutha Nagarothana Grants."

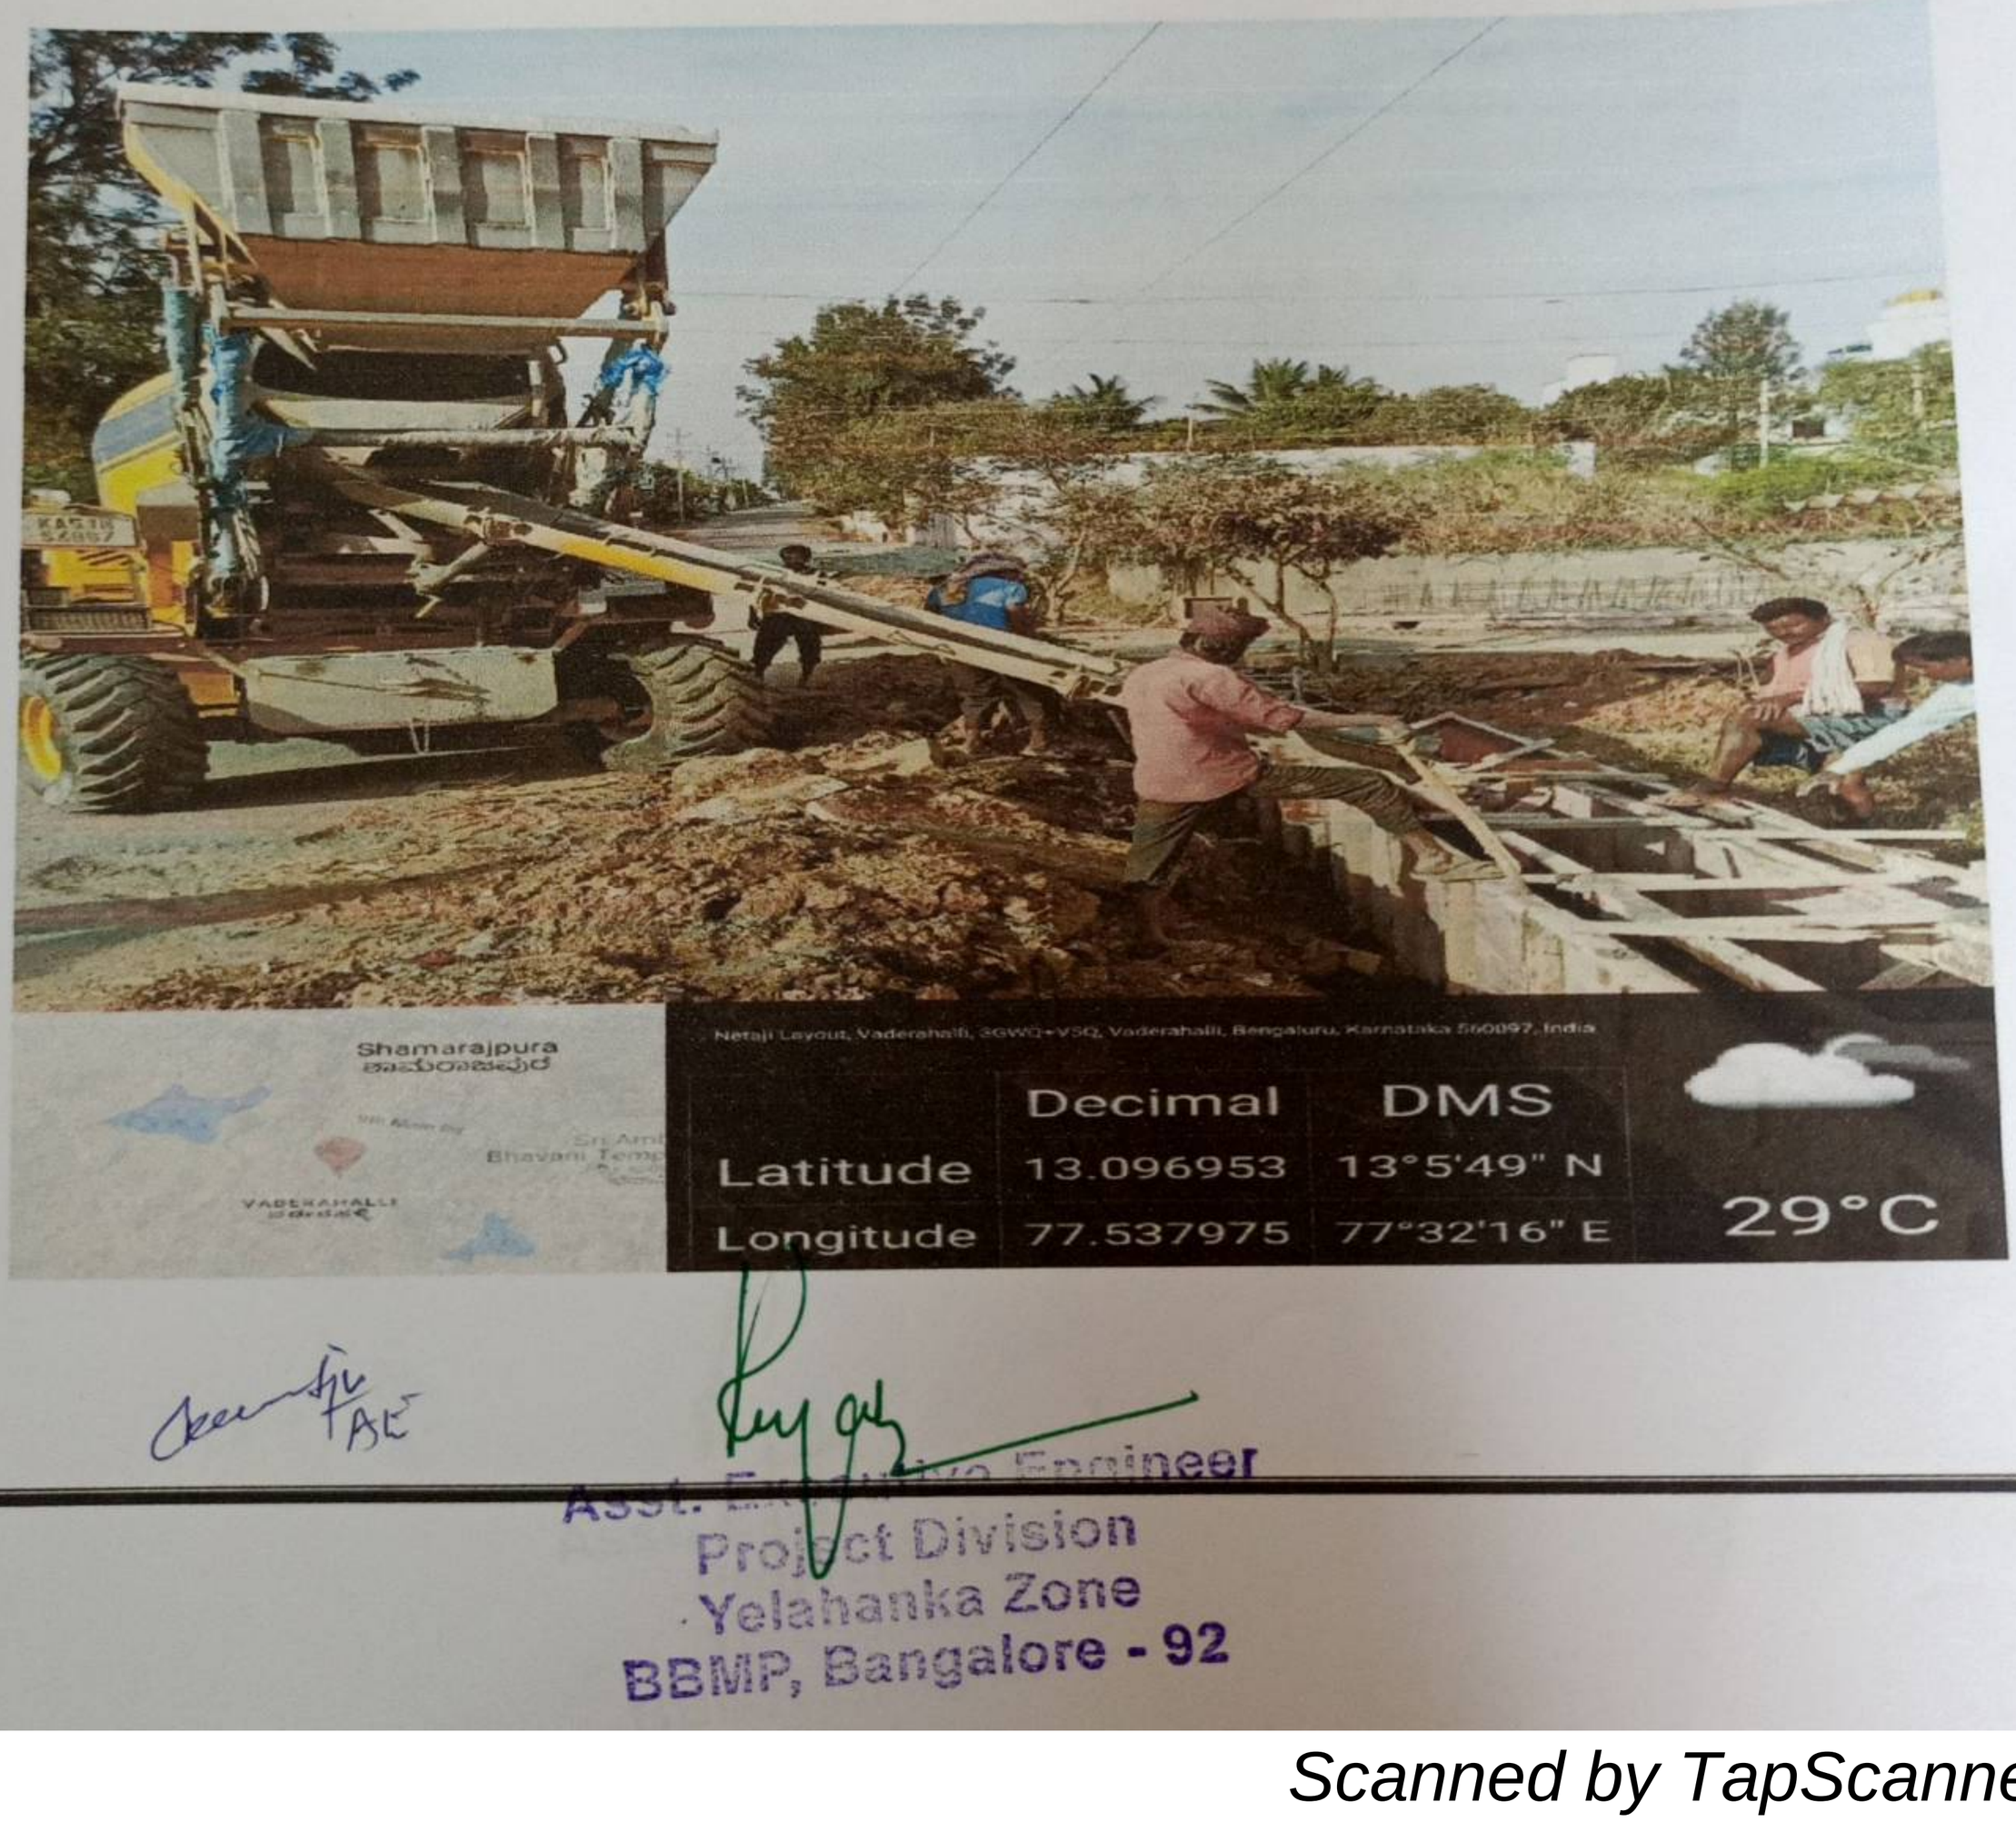

Asst. Executive Engineer
Project Division
Yelahanka Zone
BBMP, Bangalore - 92

Scanned by TapScanner

Name of Work: "PACKAGE NO-05 Development of Roads and Drains at Kasagattapura, Vaderahalli, Shivakote, Kachohalli Grama Panchayathi Limits and Surrounding Areas of Yelahanka Assembly Constituency Under Amrutha Nagarothana Grants."

3GWQ+CH5, Vaderahalli, Bengaluru, Karnataka 560097, India

	Decimal	DMS
Latitude	13.096057	13°5'45" N
Longitude	77.5388	77°32'19" E

19°C

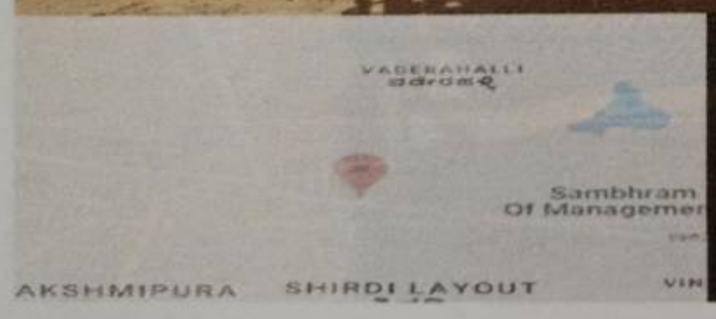

1st main, Gayathri Layout, Gayathri Layout, Vaderahalli, Bengaluru, Karnataka 560097, India

	Decimal	DMS
Latitude	13.091372	13°5'28" N
Longitude	77.535967	77°32'9" E

26°C

Asst. Executive Engineer
Project Division
Yelahanka Zone
BBMP, Bangalore - 92

Scanned by TapScanner

Name of Work: "PACKAGE NO-05 Development of Roads and Drains at Kasagattapura, Vaderahalli, Shivakote, Kachohalli Grama Panchayathi Limits and Surrounding Areas of Yelahanka Assembly Constituency Under Amrutha Nagarothana Grants."

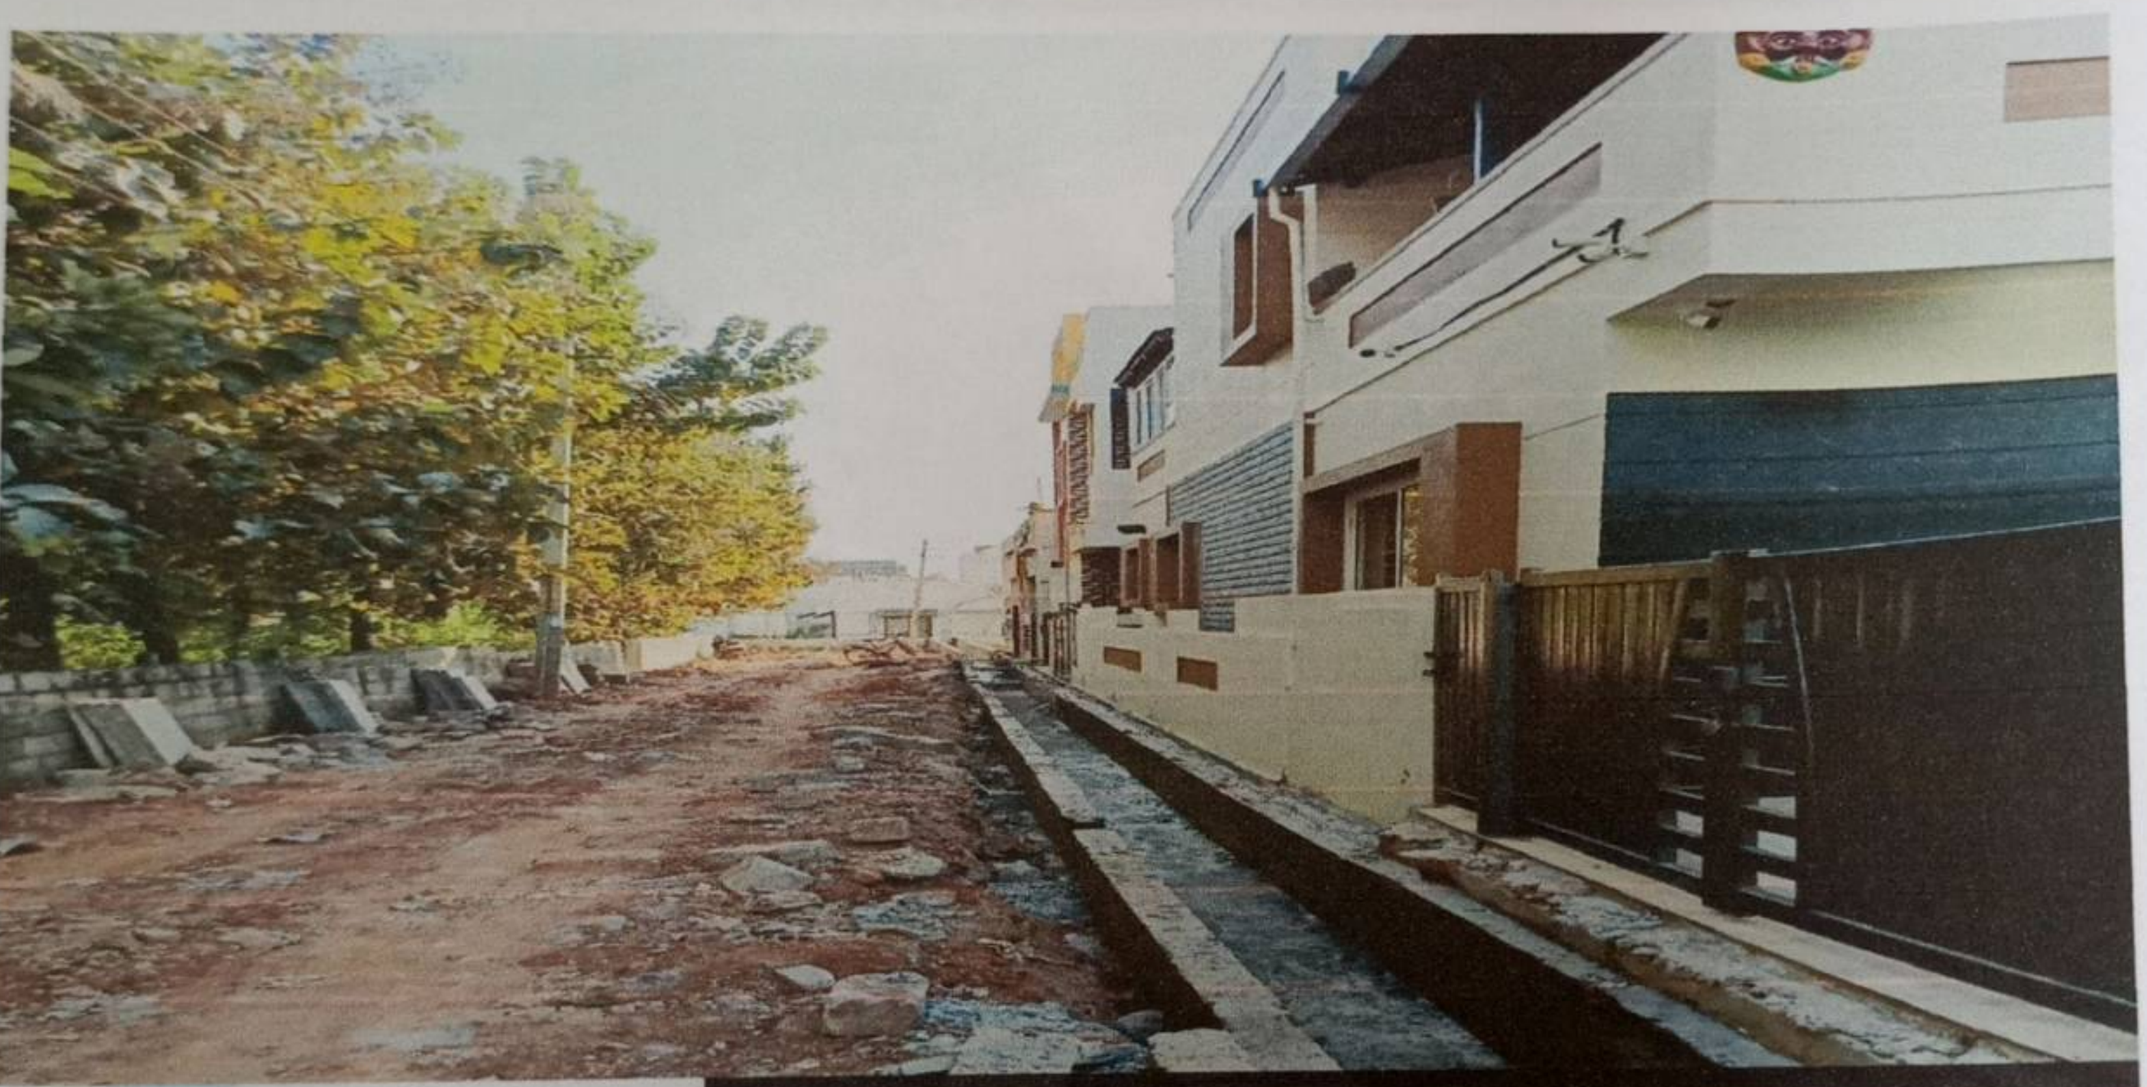

AE

Asst. Executive Engineer
Project Division
Yelahanka Zone
BBMP, Bangalore - 92

Scanned by TapScanner

Name of Work: "PACKAGE NO-05 Development of Roads and Drains at Kasagattapura, Vaderahalli, Shivakote, Kachohalli Grama Panchayathi Limits and Surrounding Areas of Yelahanka Assembly Constituency Under Amrutha Nagarothana Grants."

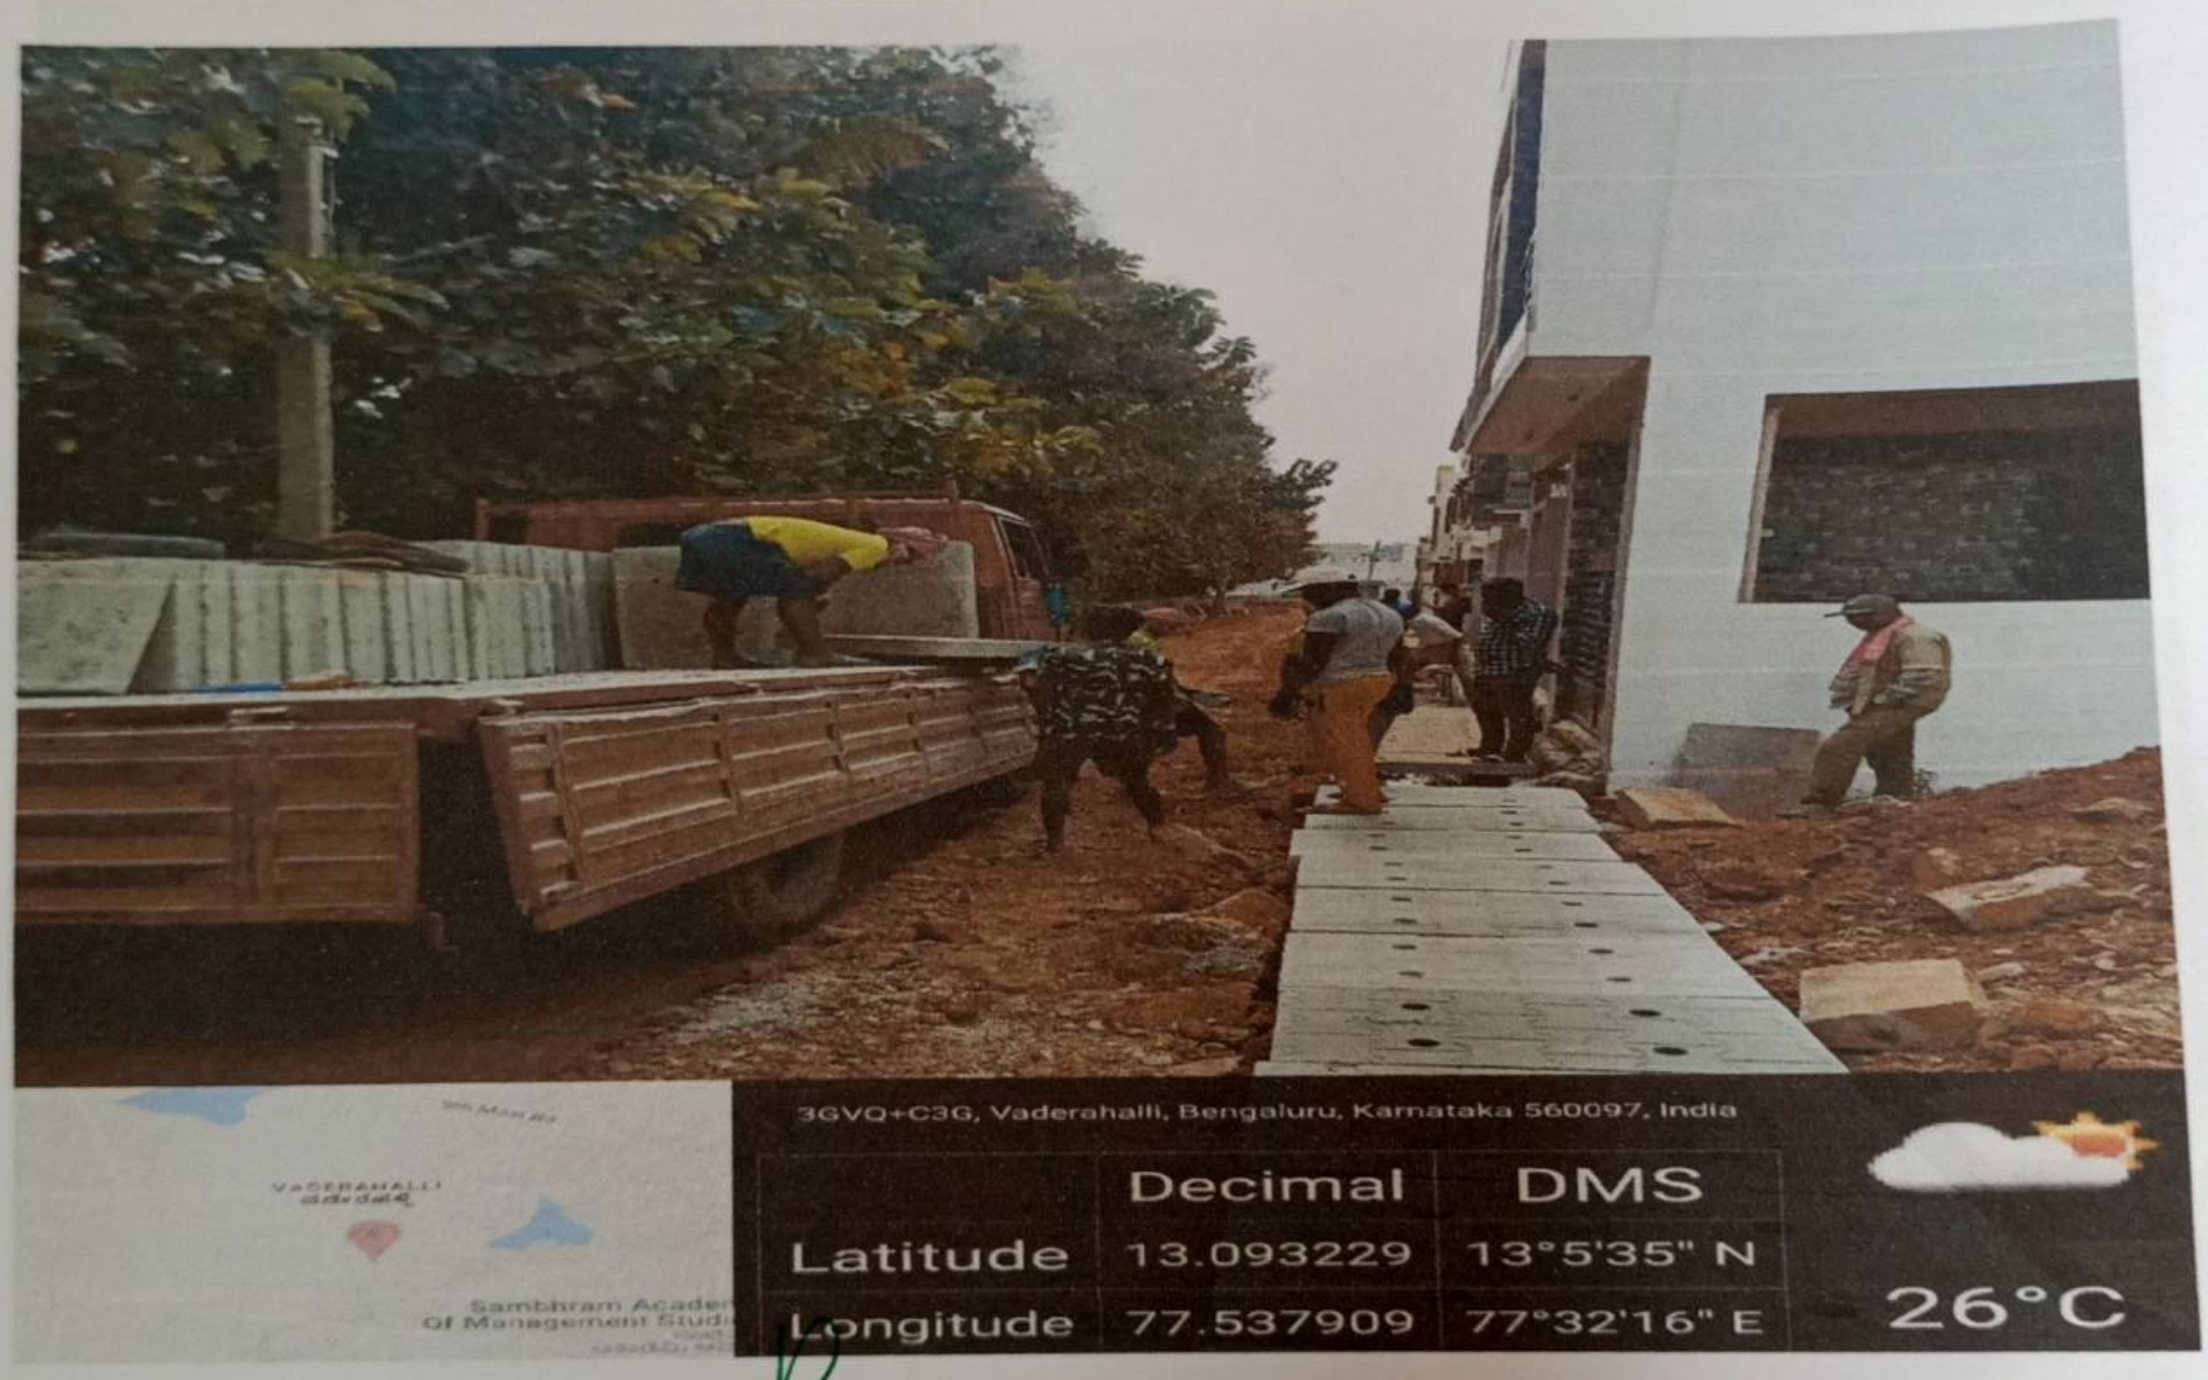

Asst. Executive Engineer
Project Division
Yelahanka Zone
BBMP, Bangalore - 92

Scanned by TapScanner

Name of Work: "PACKAGE NO-05 Development of Roads and Drains at Kasagattapura, Vaderahalli, Shivakote, Kachohalli Grama Panchayathi Limits and Surrounding Areas of Yelahanka Assembly Constituency Under Amrutha Nagarothana Grants."

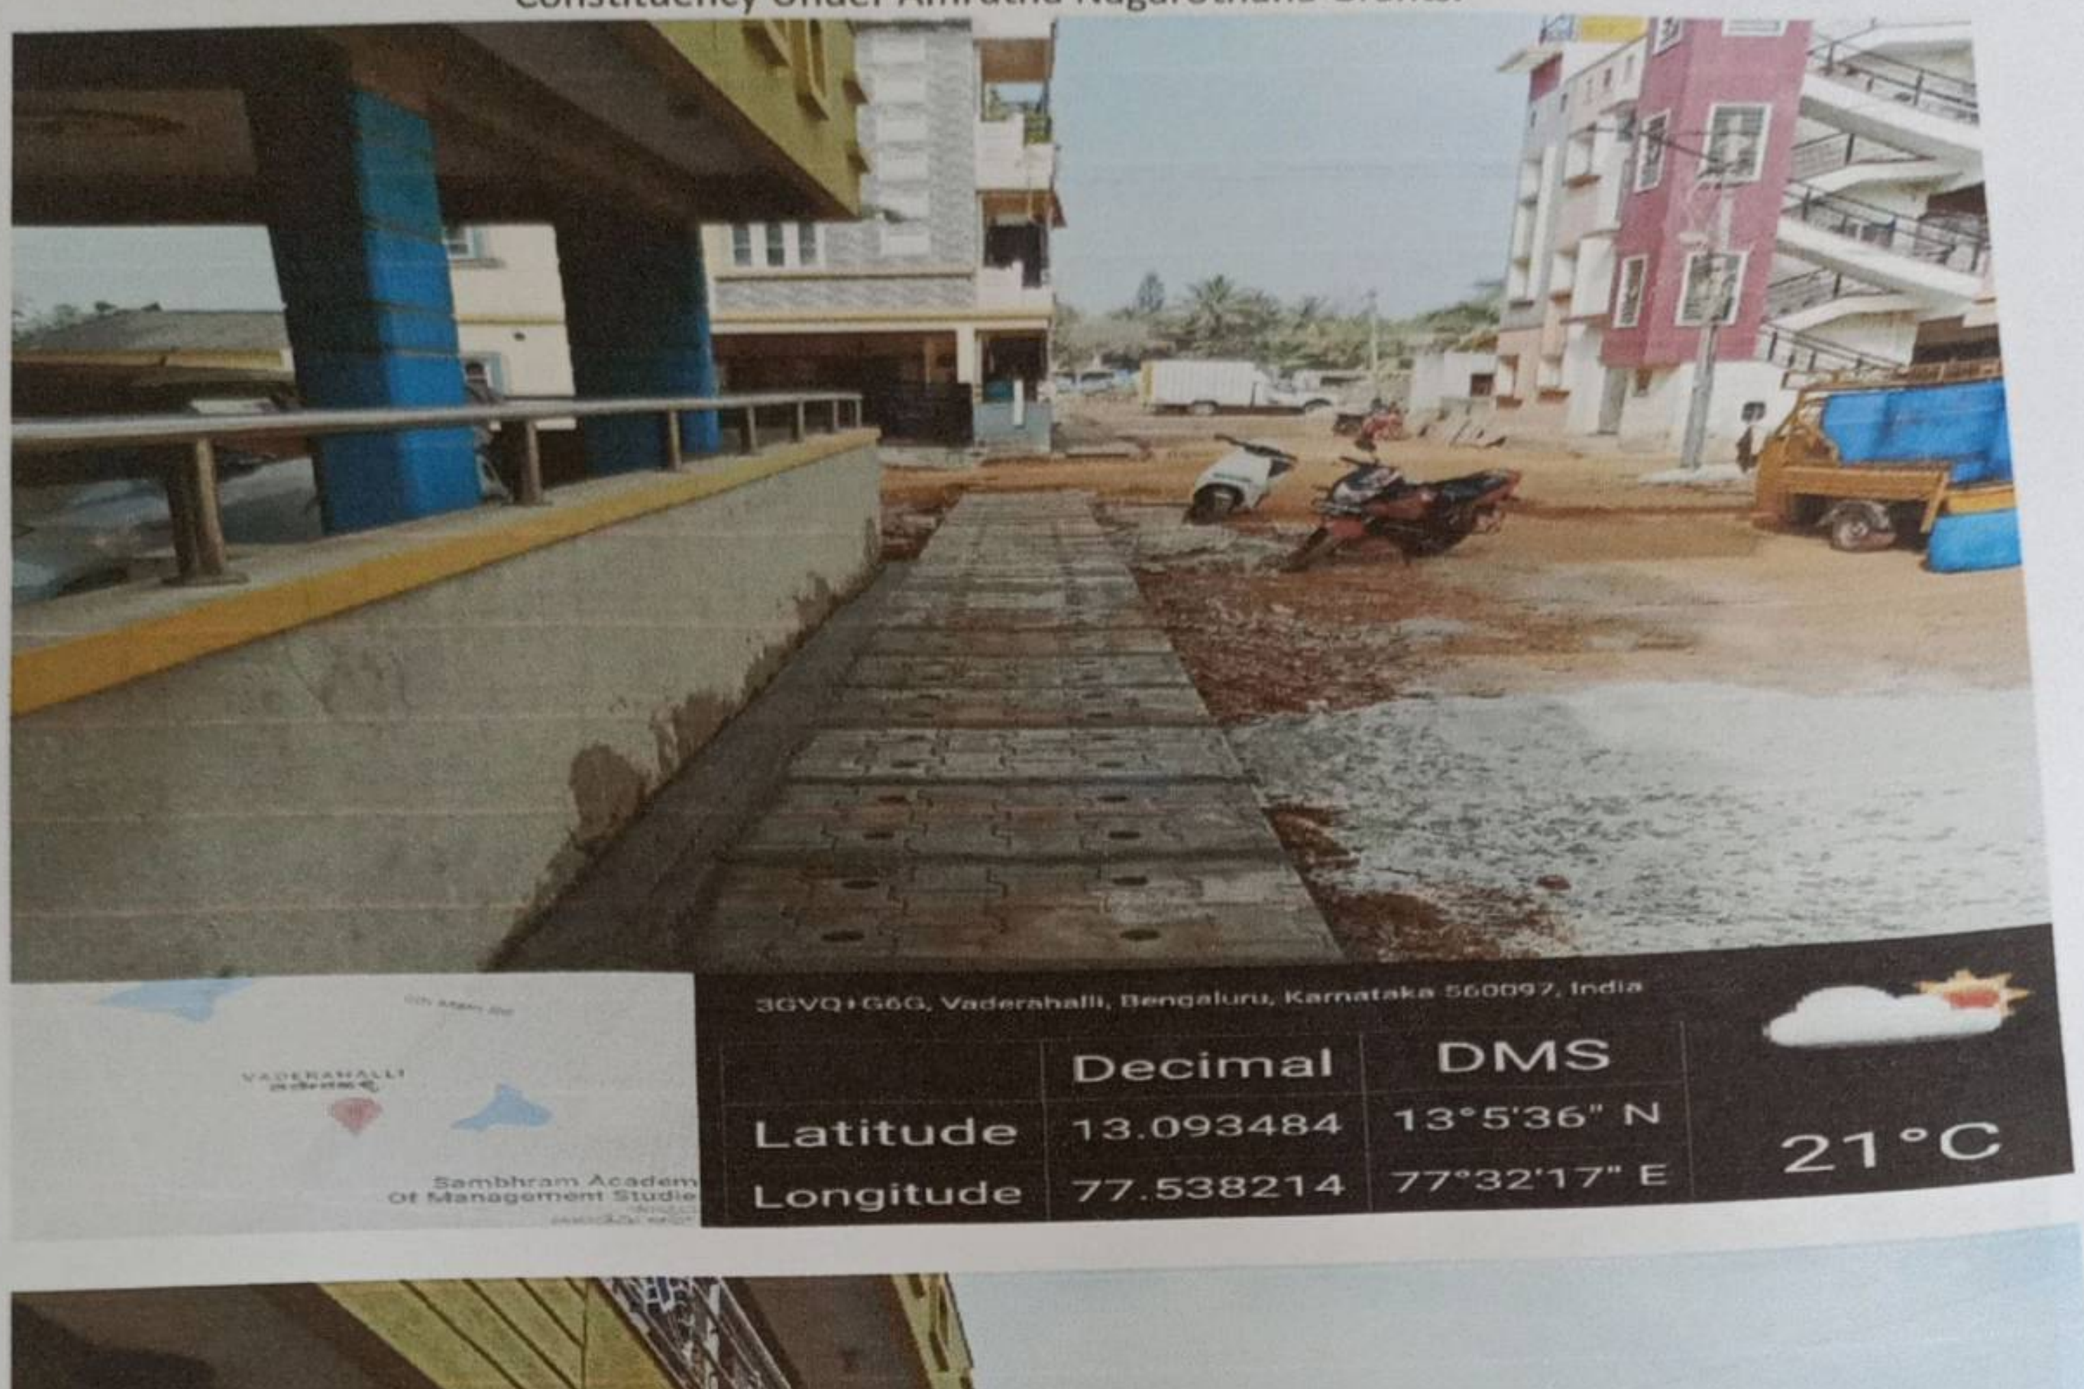

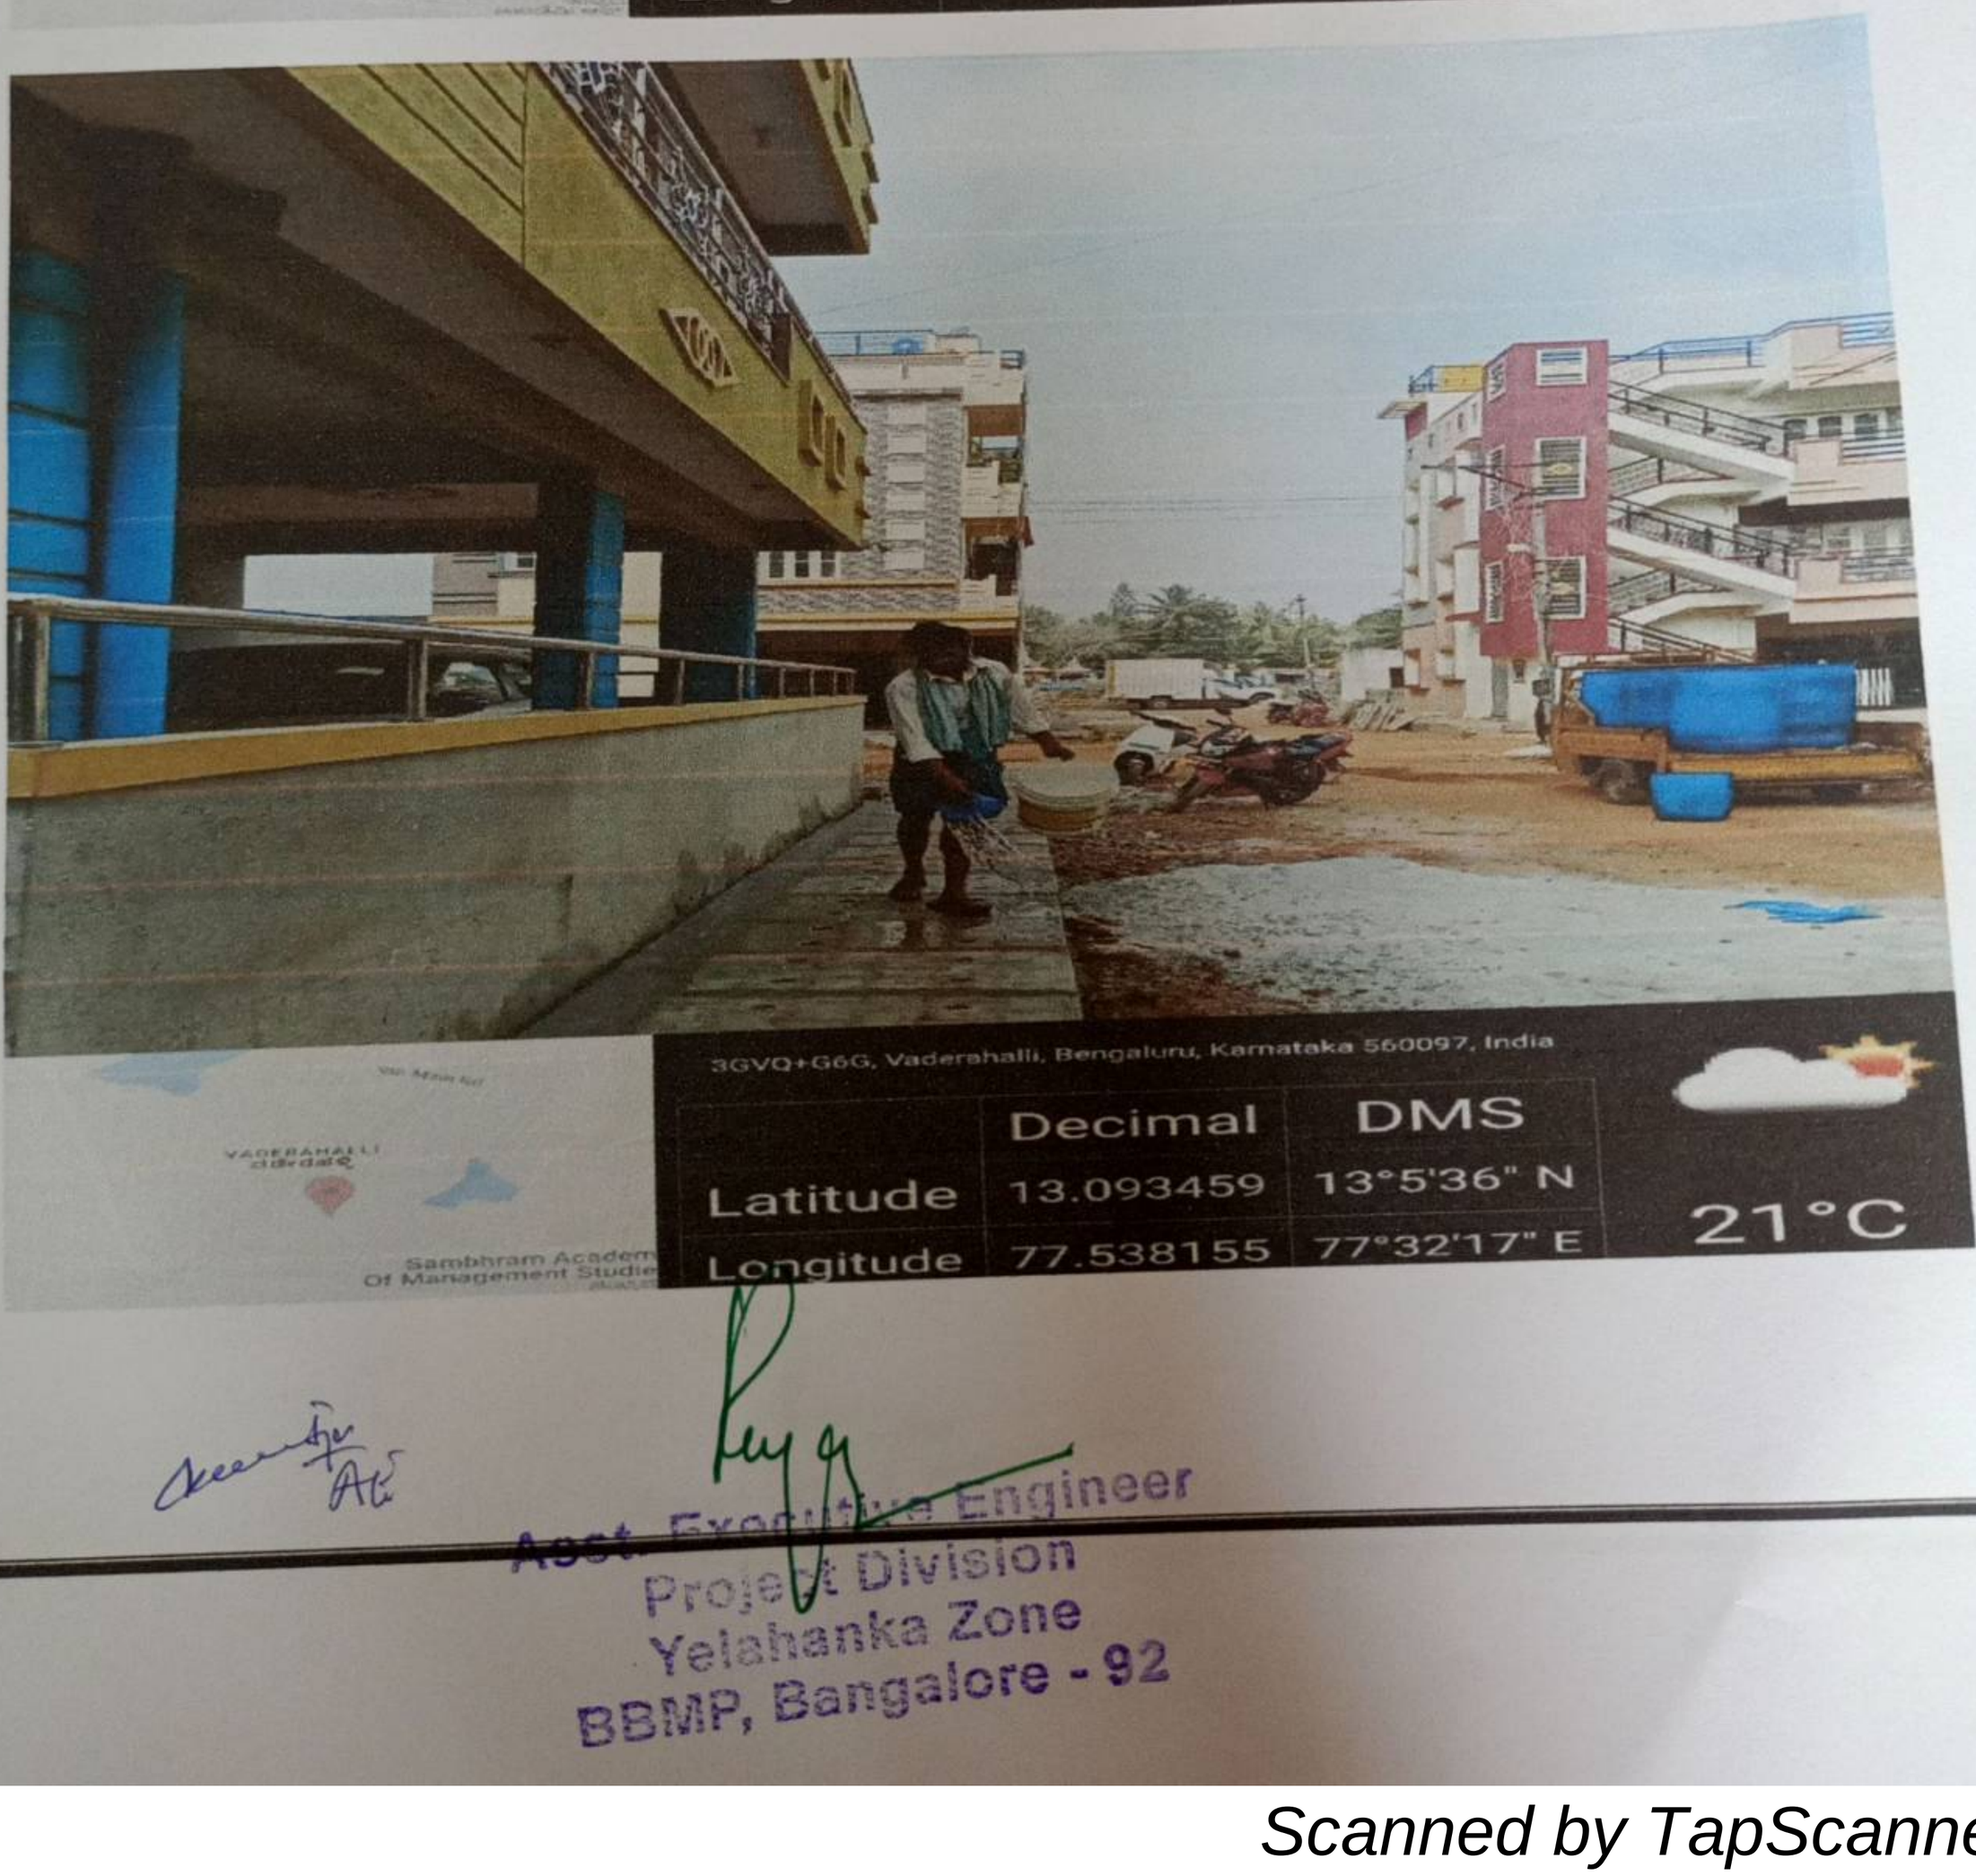

Asst. Executive Engineer
Project Division
Yelahanka Zone
BBMP, Bangalore - 92

Scanned by TapScanner

Name of Work: "PACKAGE NO-05 Development of Roads and Drains at Kasagattapura, Vaderahalli, Shivakote, Kachohalli Grama Panchayathi Limits and Surrounding Areas of Yelahanka Assembly Constituency Under Amrutha Nagarothana Grants."

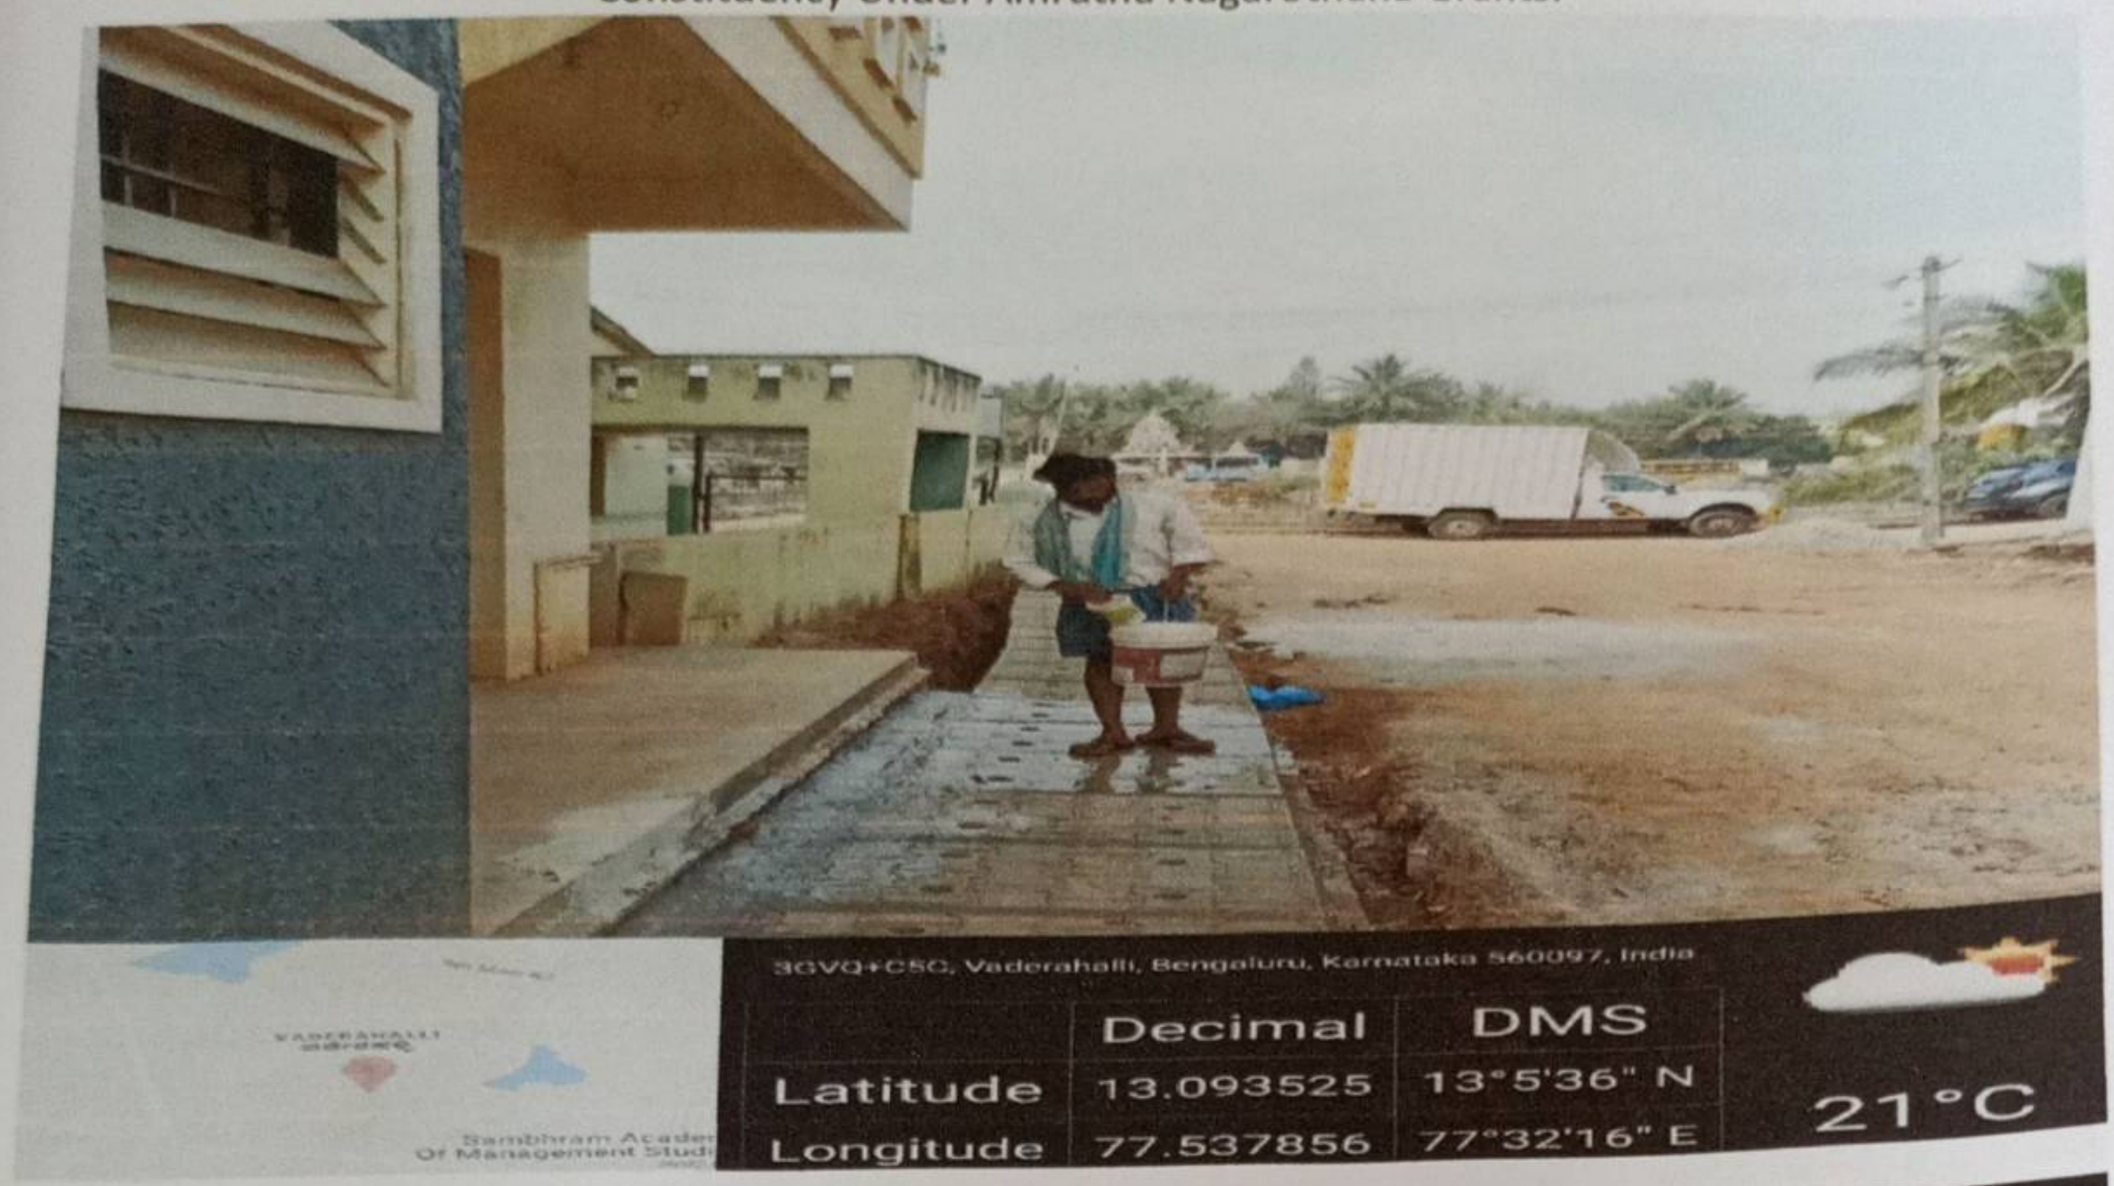

Asst. Executive Engineer
Project Division
Yelahanka Zone
BBMP, Bangalore - 92

Scanned by TapScanner

Name of Work: "PACKAGE NO-05 Development of Roads and Drains at Kasagattapura, Vaderahalli, Shivakote, Kachohalli Grama Panchayathi Limits and Surrounding Areas of Yelahanka Assembly Constituency Under Amrutha Nagarothana Grants."

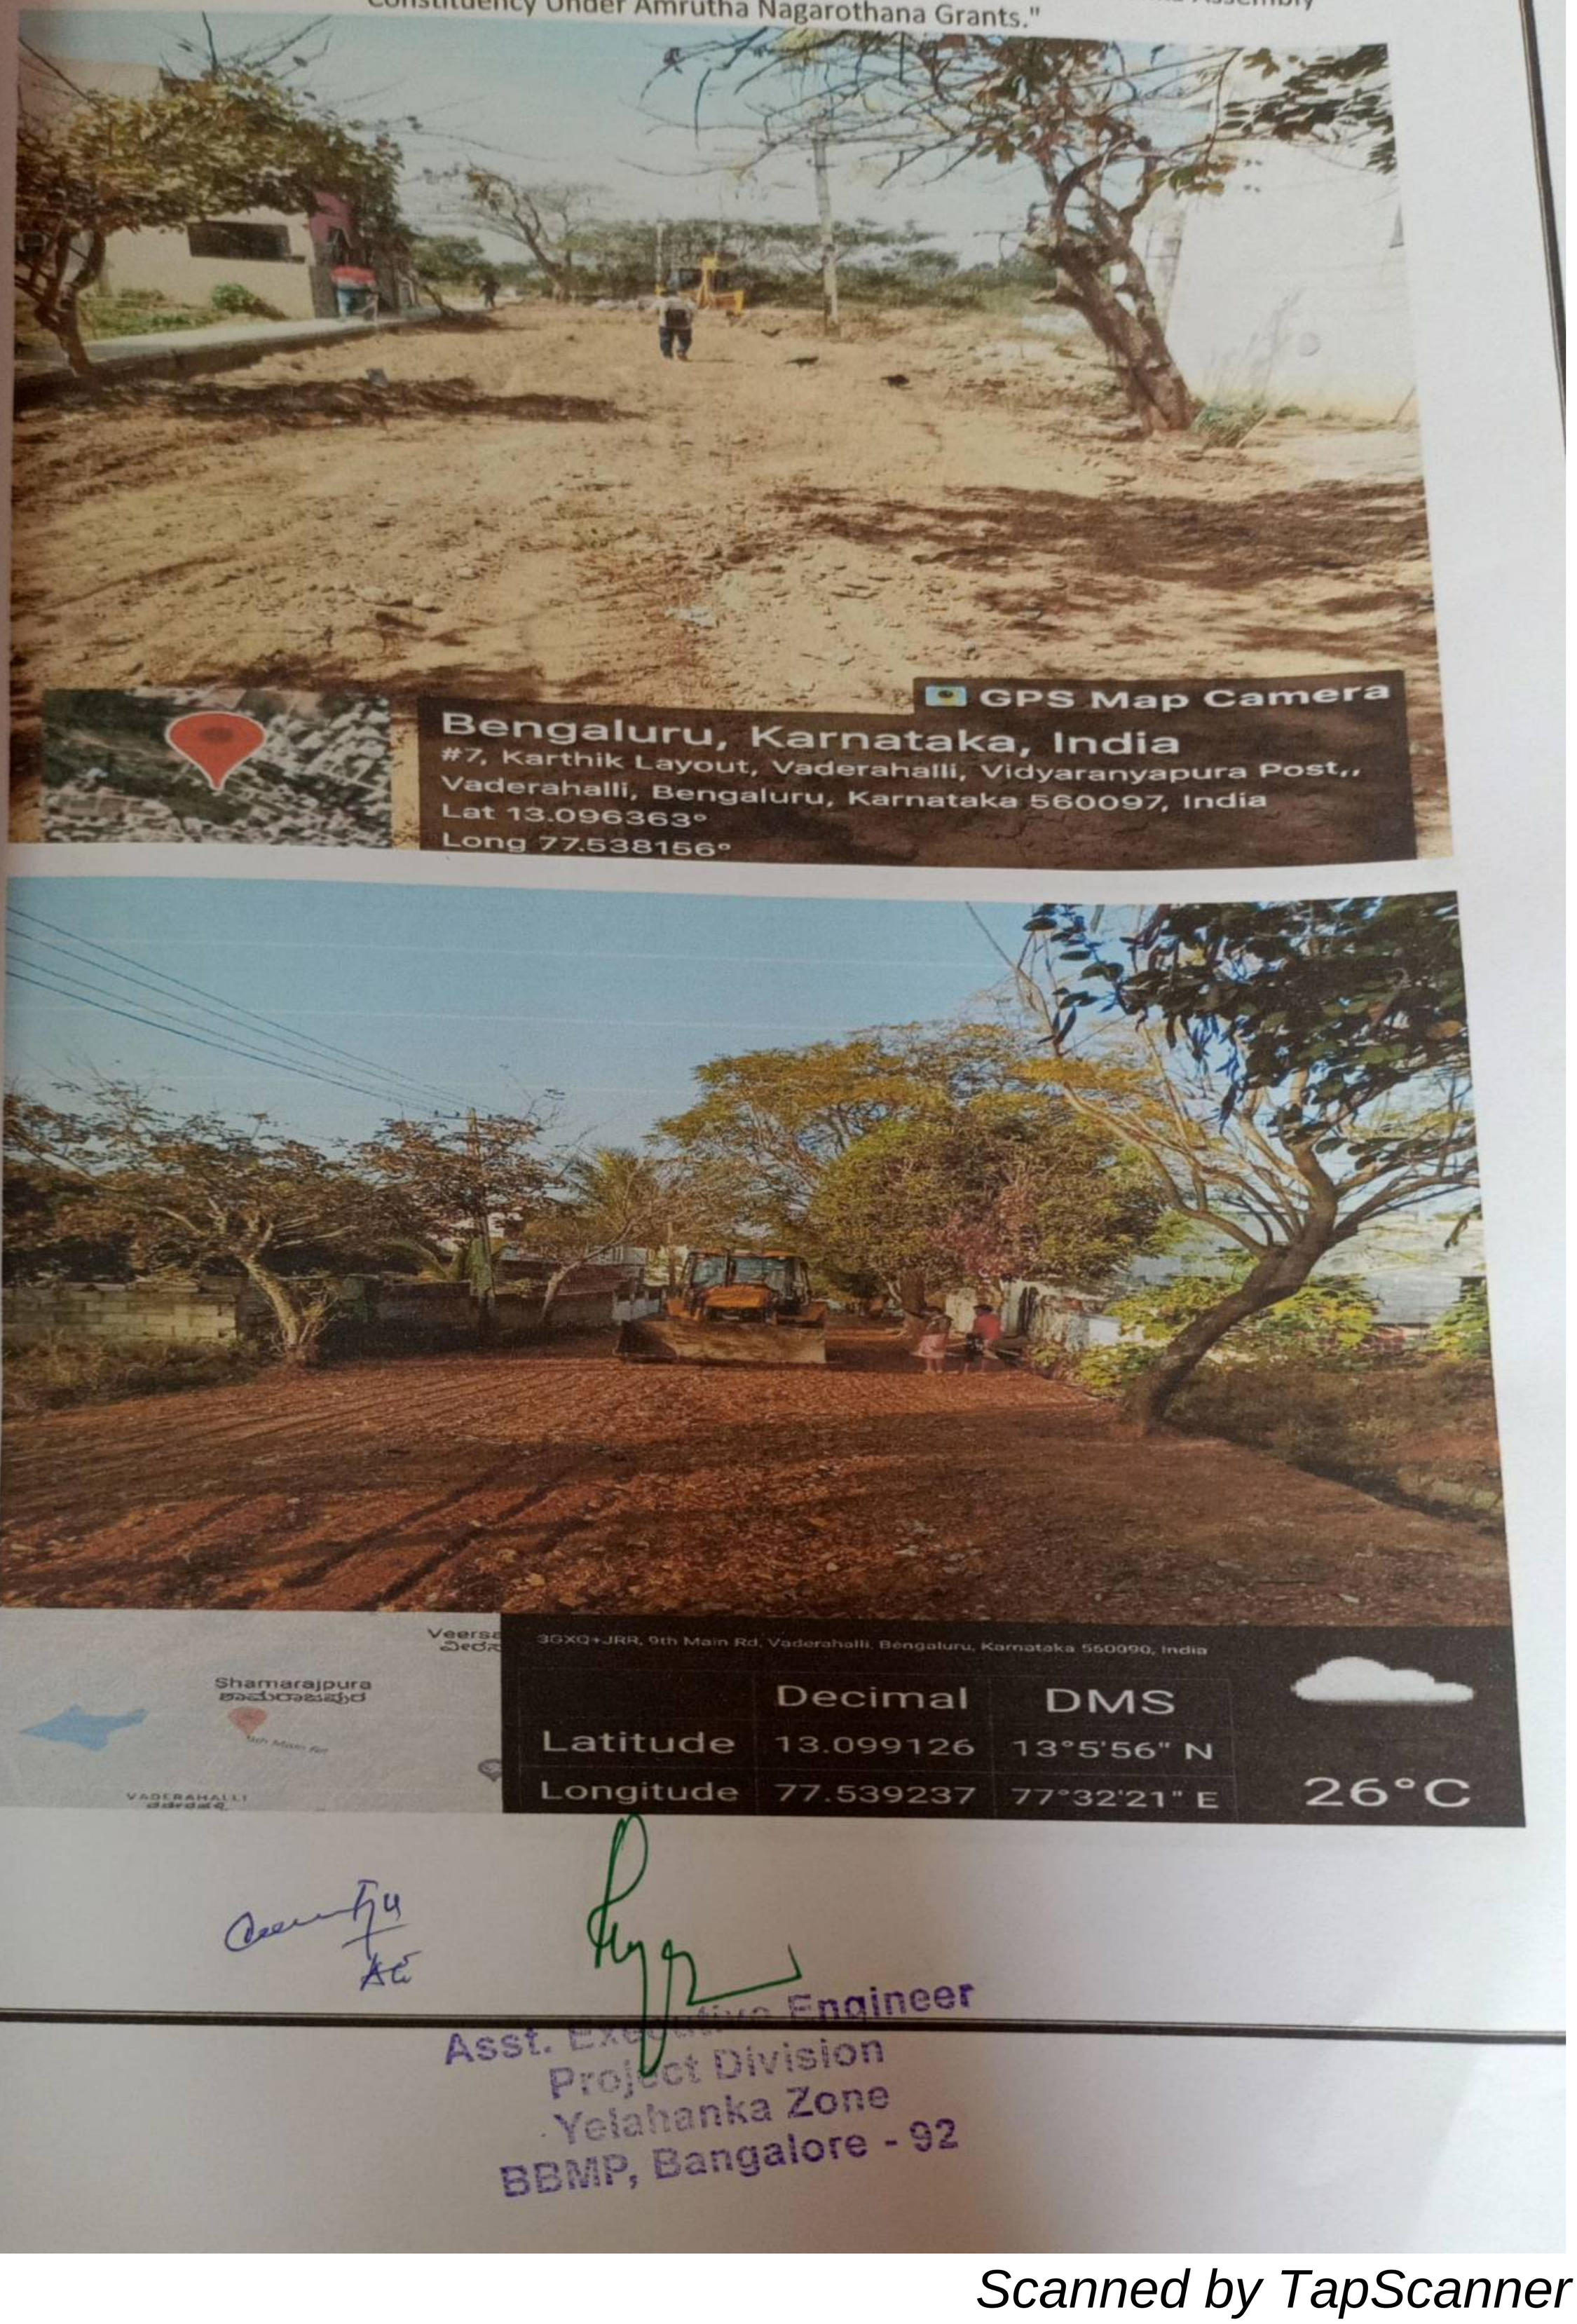

Asst. Executive Engineer
Project Division
Yelahanka Zone
BBMP, Bangalore - 92

Scanned by TapScanner

Name of Work: "PACKAGE NO-05 Development of Roads and Drains at Kasagattapura, Vaderahalli, Shivakote, Kachohalli Grama Panchayathi Limits and Surrounding Areas of Yelahanka Assembly Constituency Under Amrutha Nagarothana Grants."

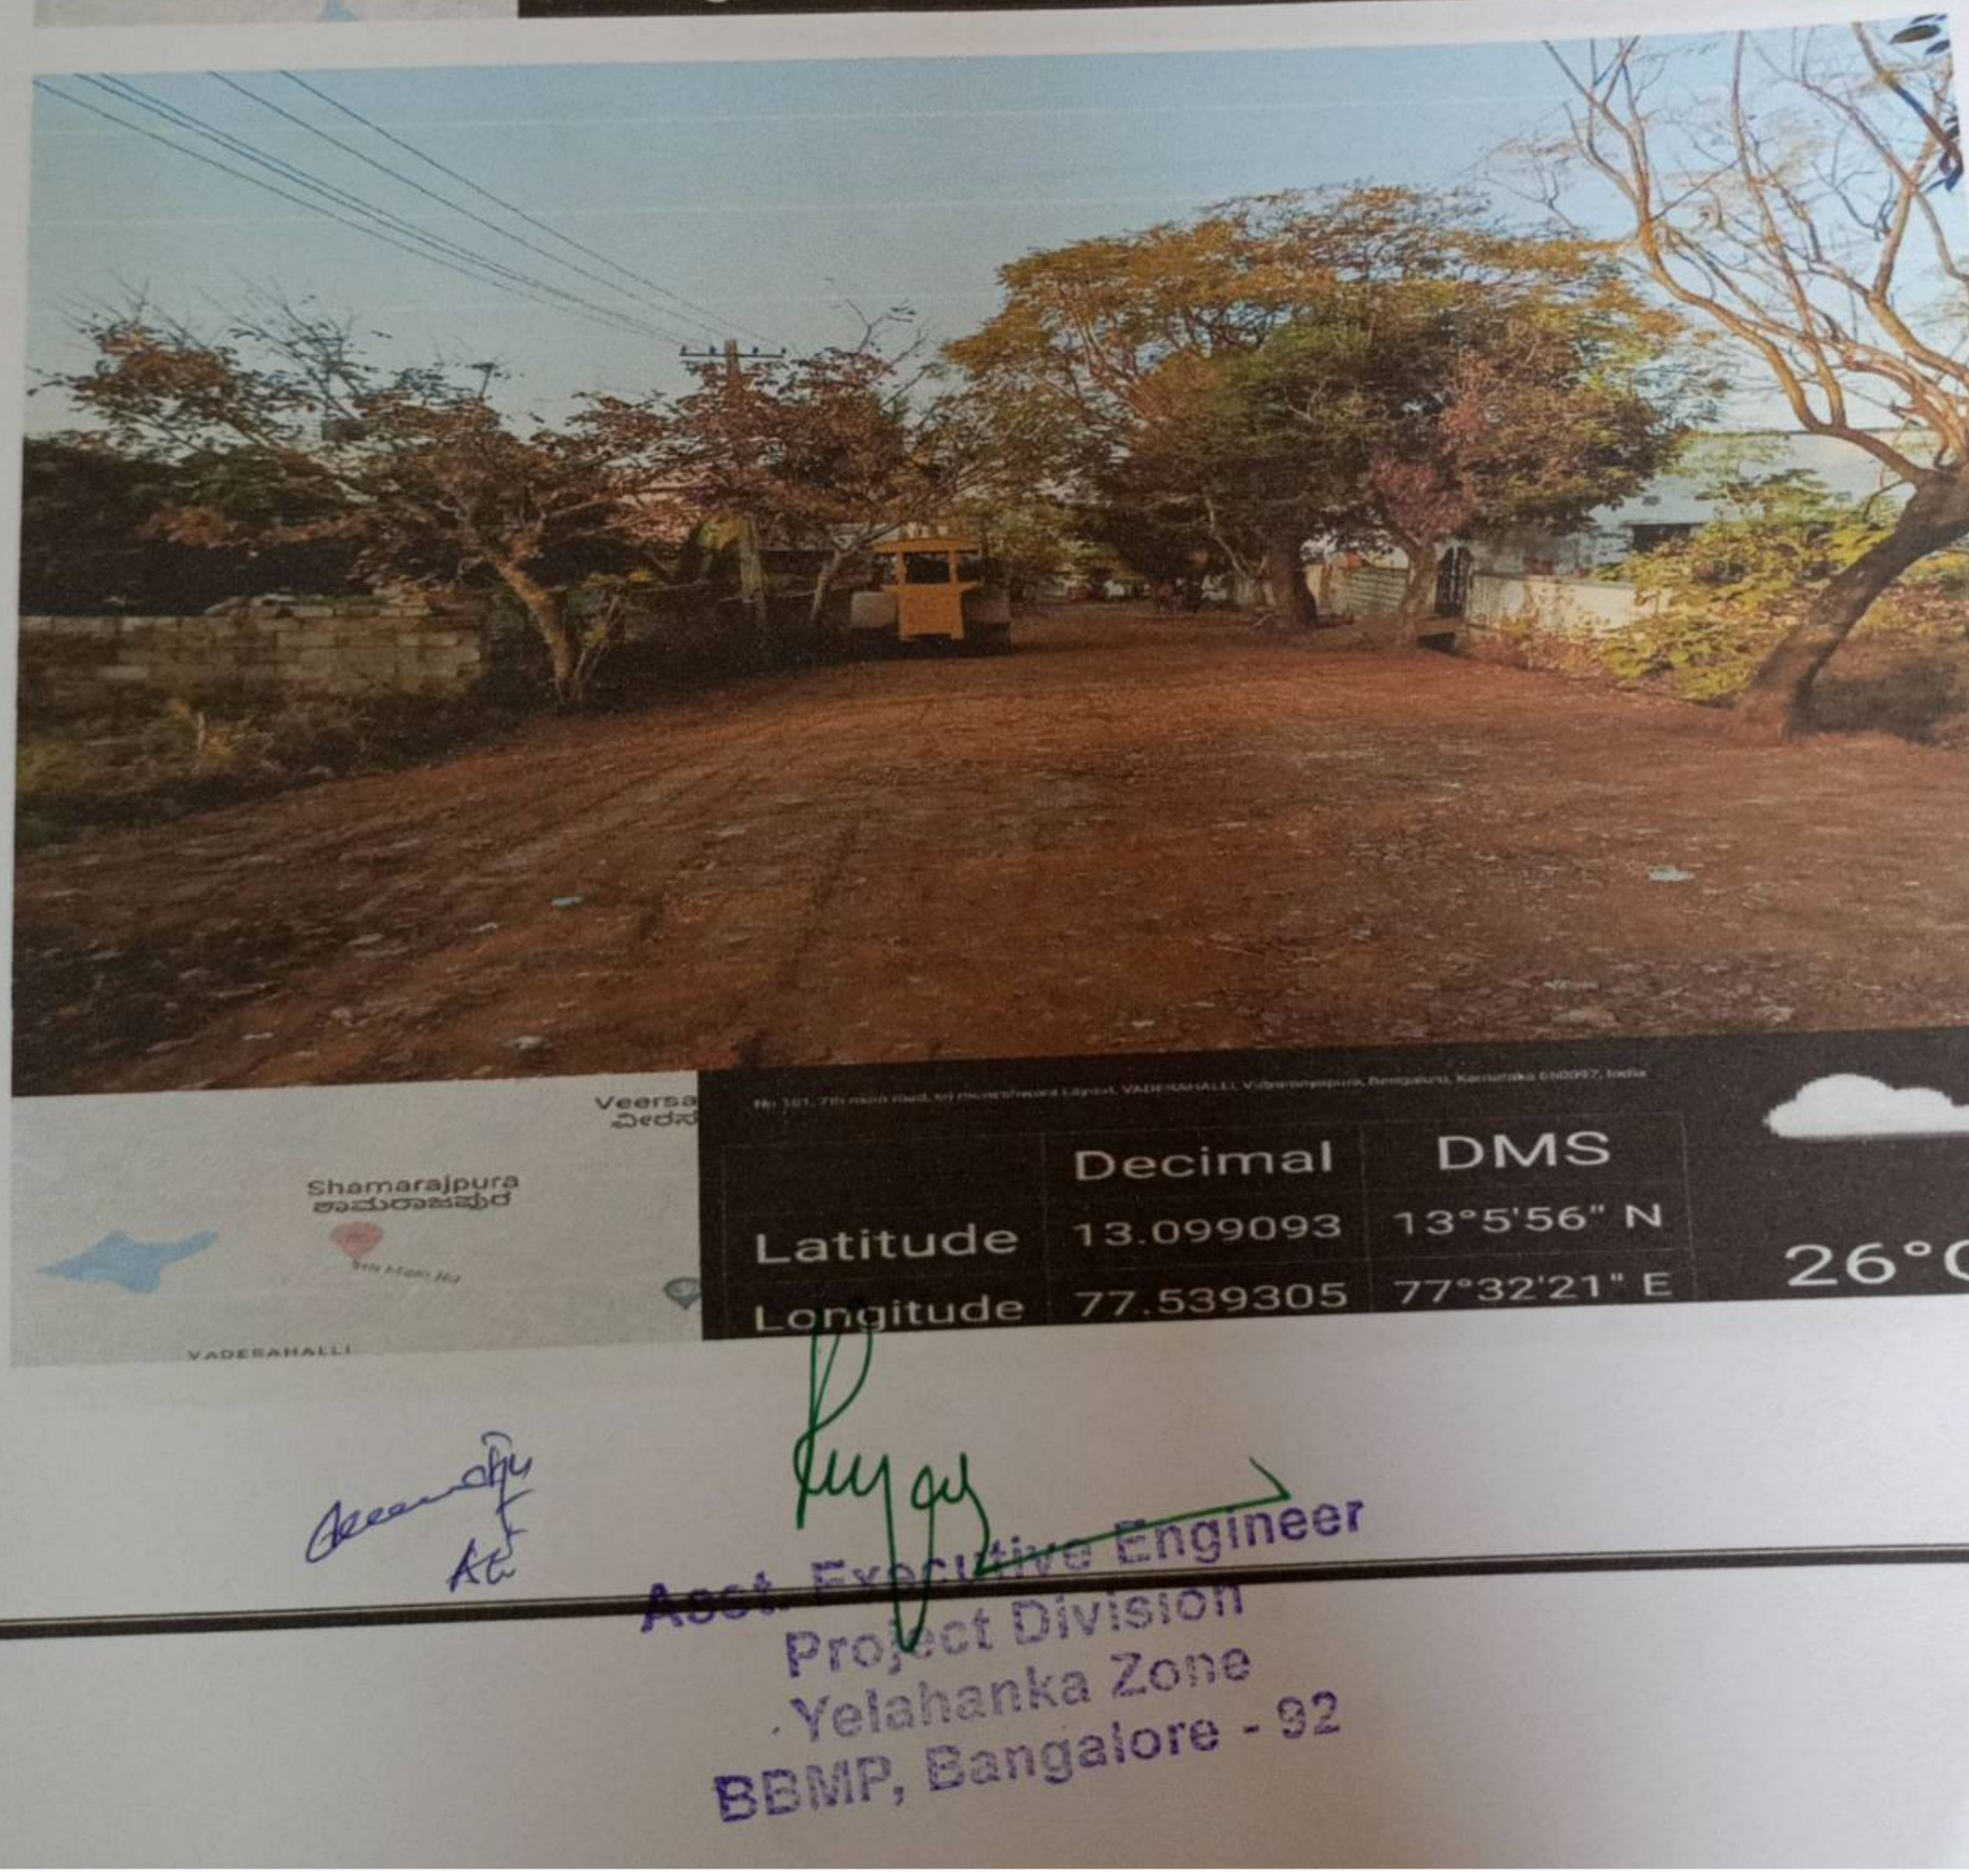

Asst. Executive Engineer
Project Division
Yelahanka Zone
BBMP, Bangalore - 92

Scanned by TapScanner

Name of Work: "PACKAGE NO-05 Development of Roads and Drains at Kasagattapura, Vaderahalli, Shivakote, Kachohalli Grama Panchayathi Limits and Surrounding Areas of Yelahanka Assembly Constituency Under Amrutha Nagarothana Grants."

Asst. Executive Engineer
Project Division
Yelahanka Zone
BBMP, Bangalore - 92

Scanned by TapScanner

Name of Work: "PACKAGE NO-05 Development of Roads and Drains at Kasagattapura, Vaderahalli, Shivakote, Kachohalli Grama Panchayathi Limits and Surrounding Areas of Yelahanka Assembly Constituency Under Amrutha Nagarothana Grants."

Asst. Executive Engineer
Project Division
Yelahanka Zone
BBMP, Bangalore - 92

Scanned by TapScanner

Name of Work: "PACKAGE NO-05 Development of Roads and Drains at Kasagattapura, Vaderahalli, Shivakote, Kachohalli Grama Panchayathi Limits and Surrounding Areas of Yelahanka Assembly Constituency Under Amrutha Nagarothana Grants."

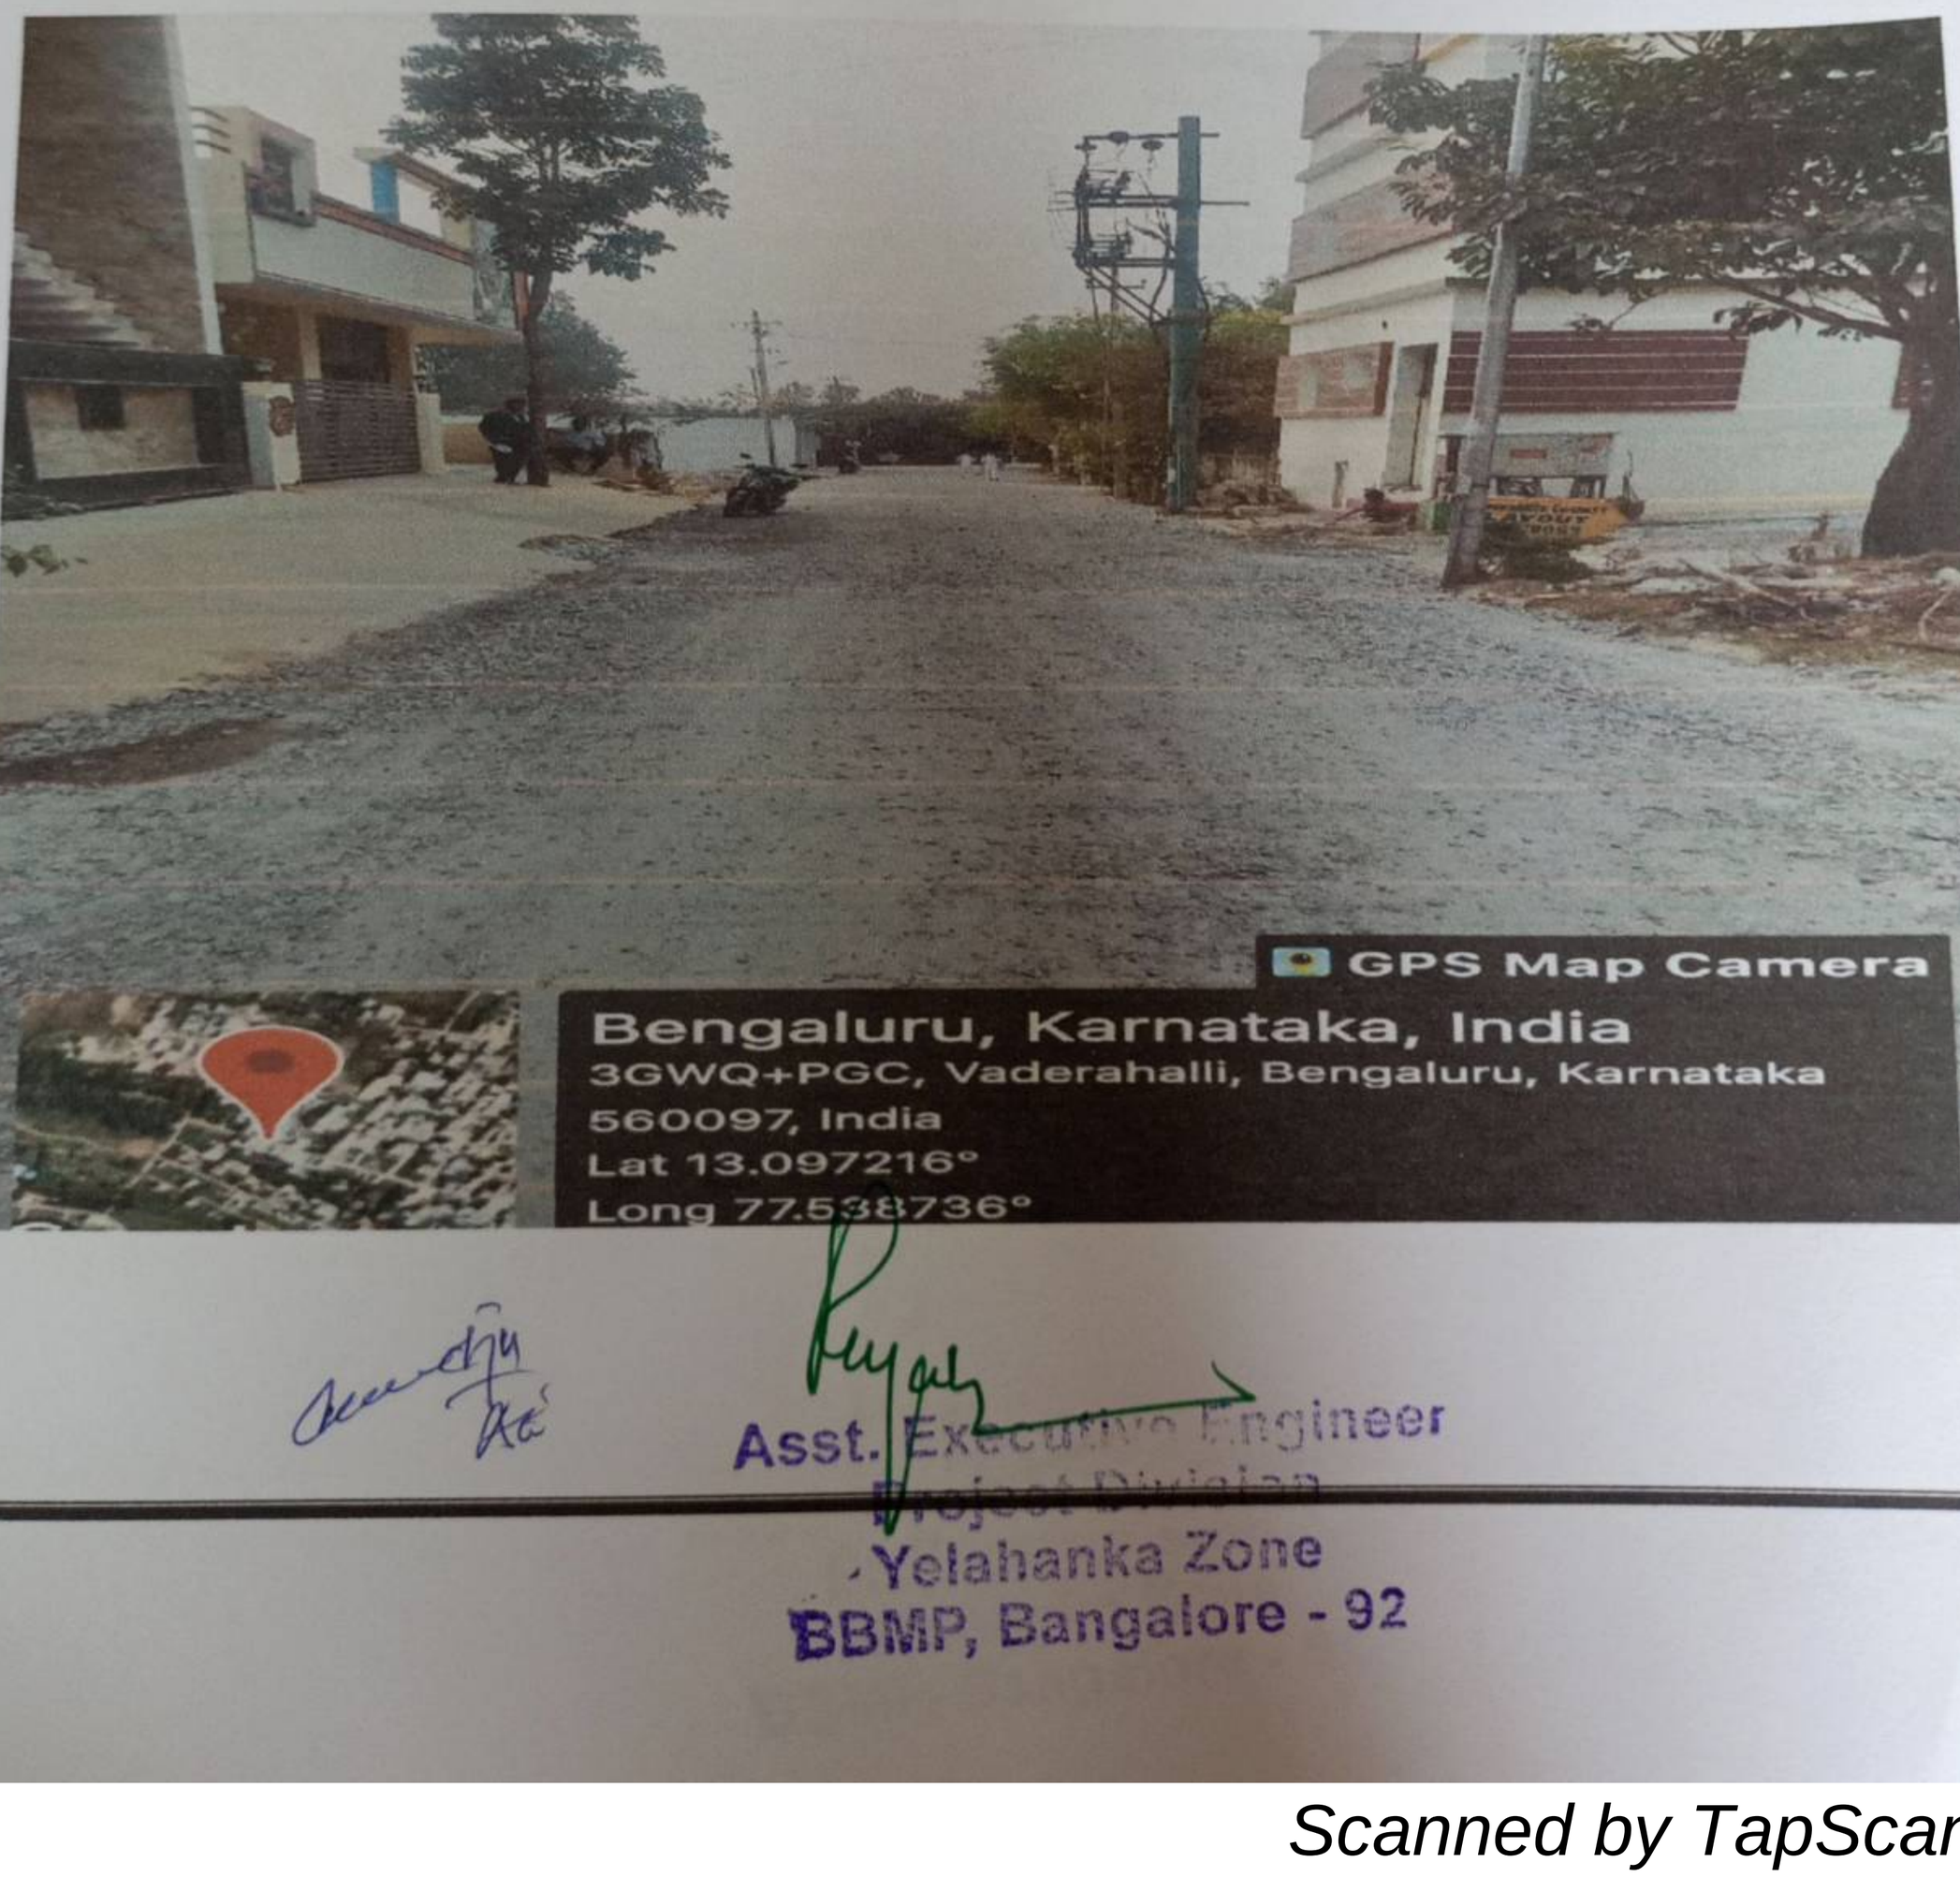

Asst. Executive Engineer
Project Division
Yelahanka Zone
BBMP, Bangalore - 92

Scanned by TapScanner

Name of Work: "PACKAGE NO-05 Development of Roads and Drains at Kasagattapura, Vaderahalli, Shivakote, Kachohalli Grama Panchayathi Limits and Surrounding Areas of Yelahanka Assembly Constituency Under Amrutha Nagarothana Grants."

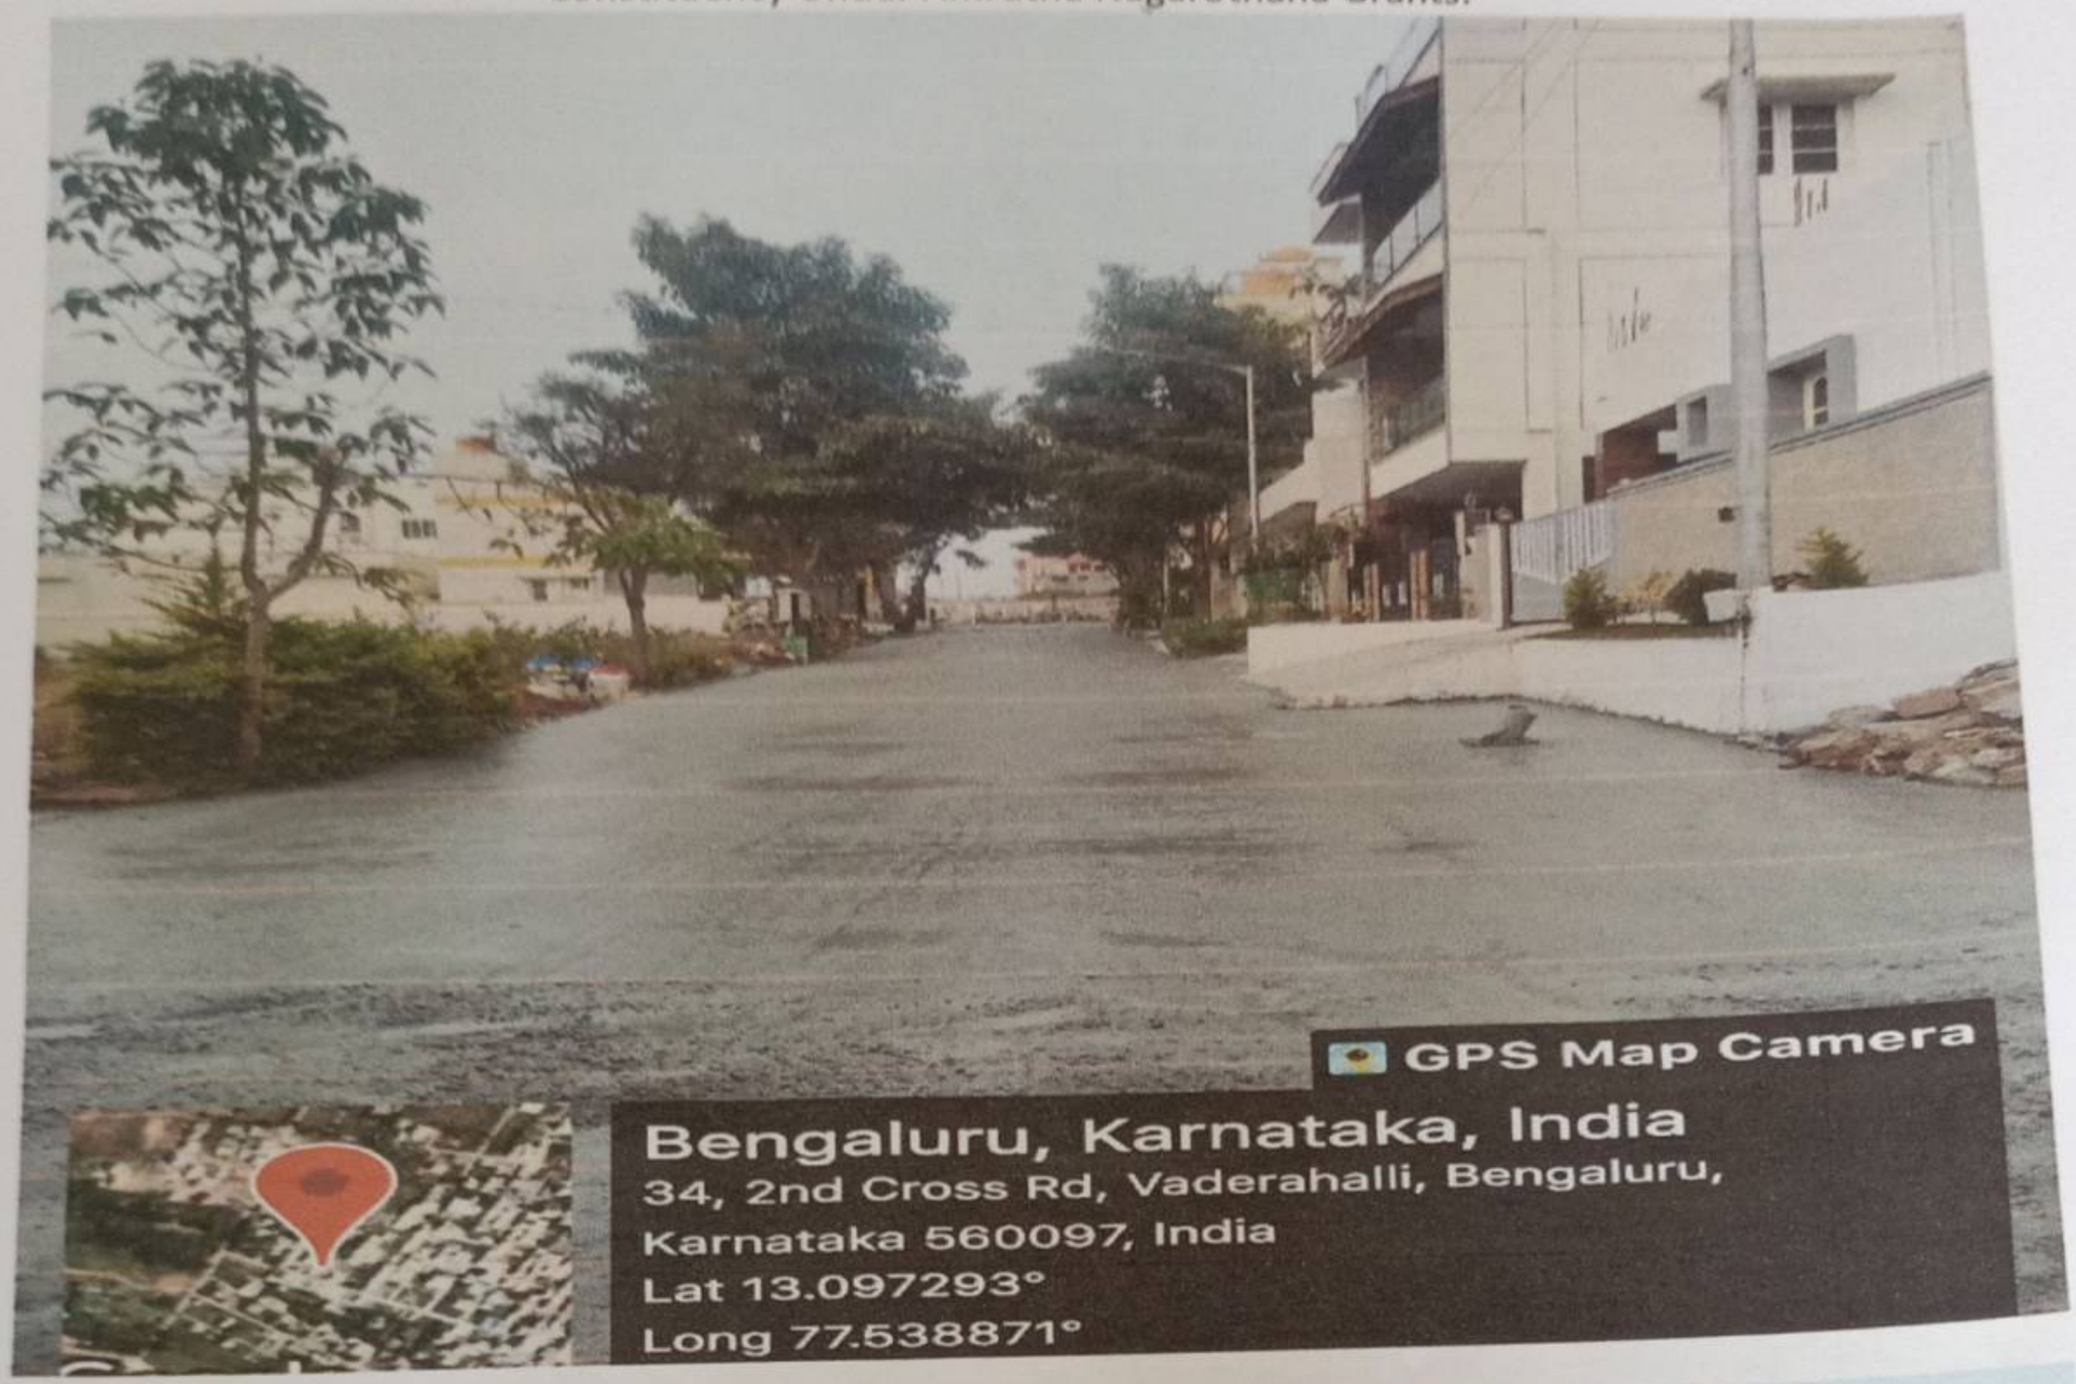

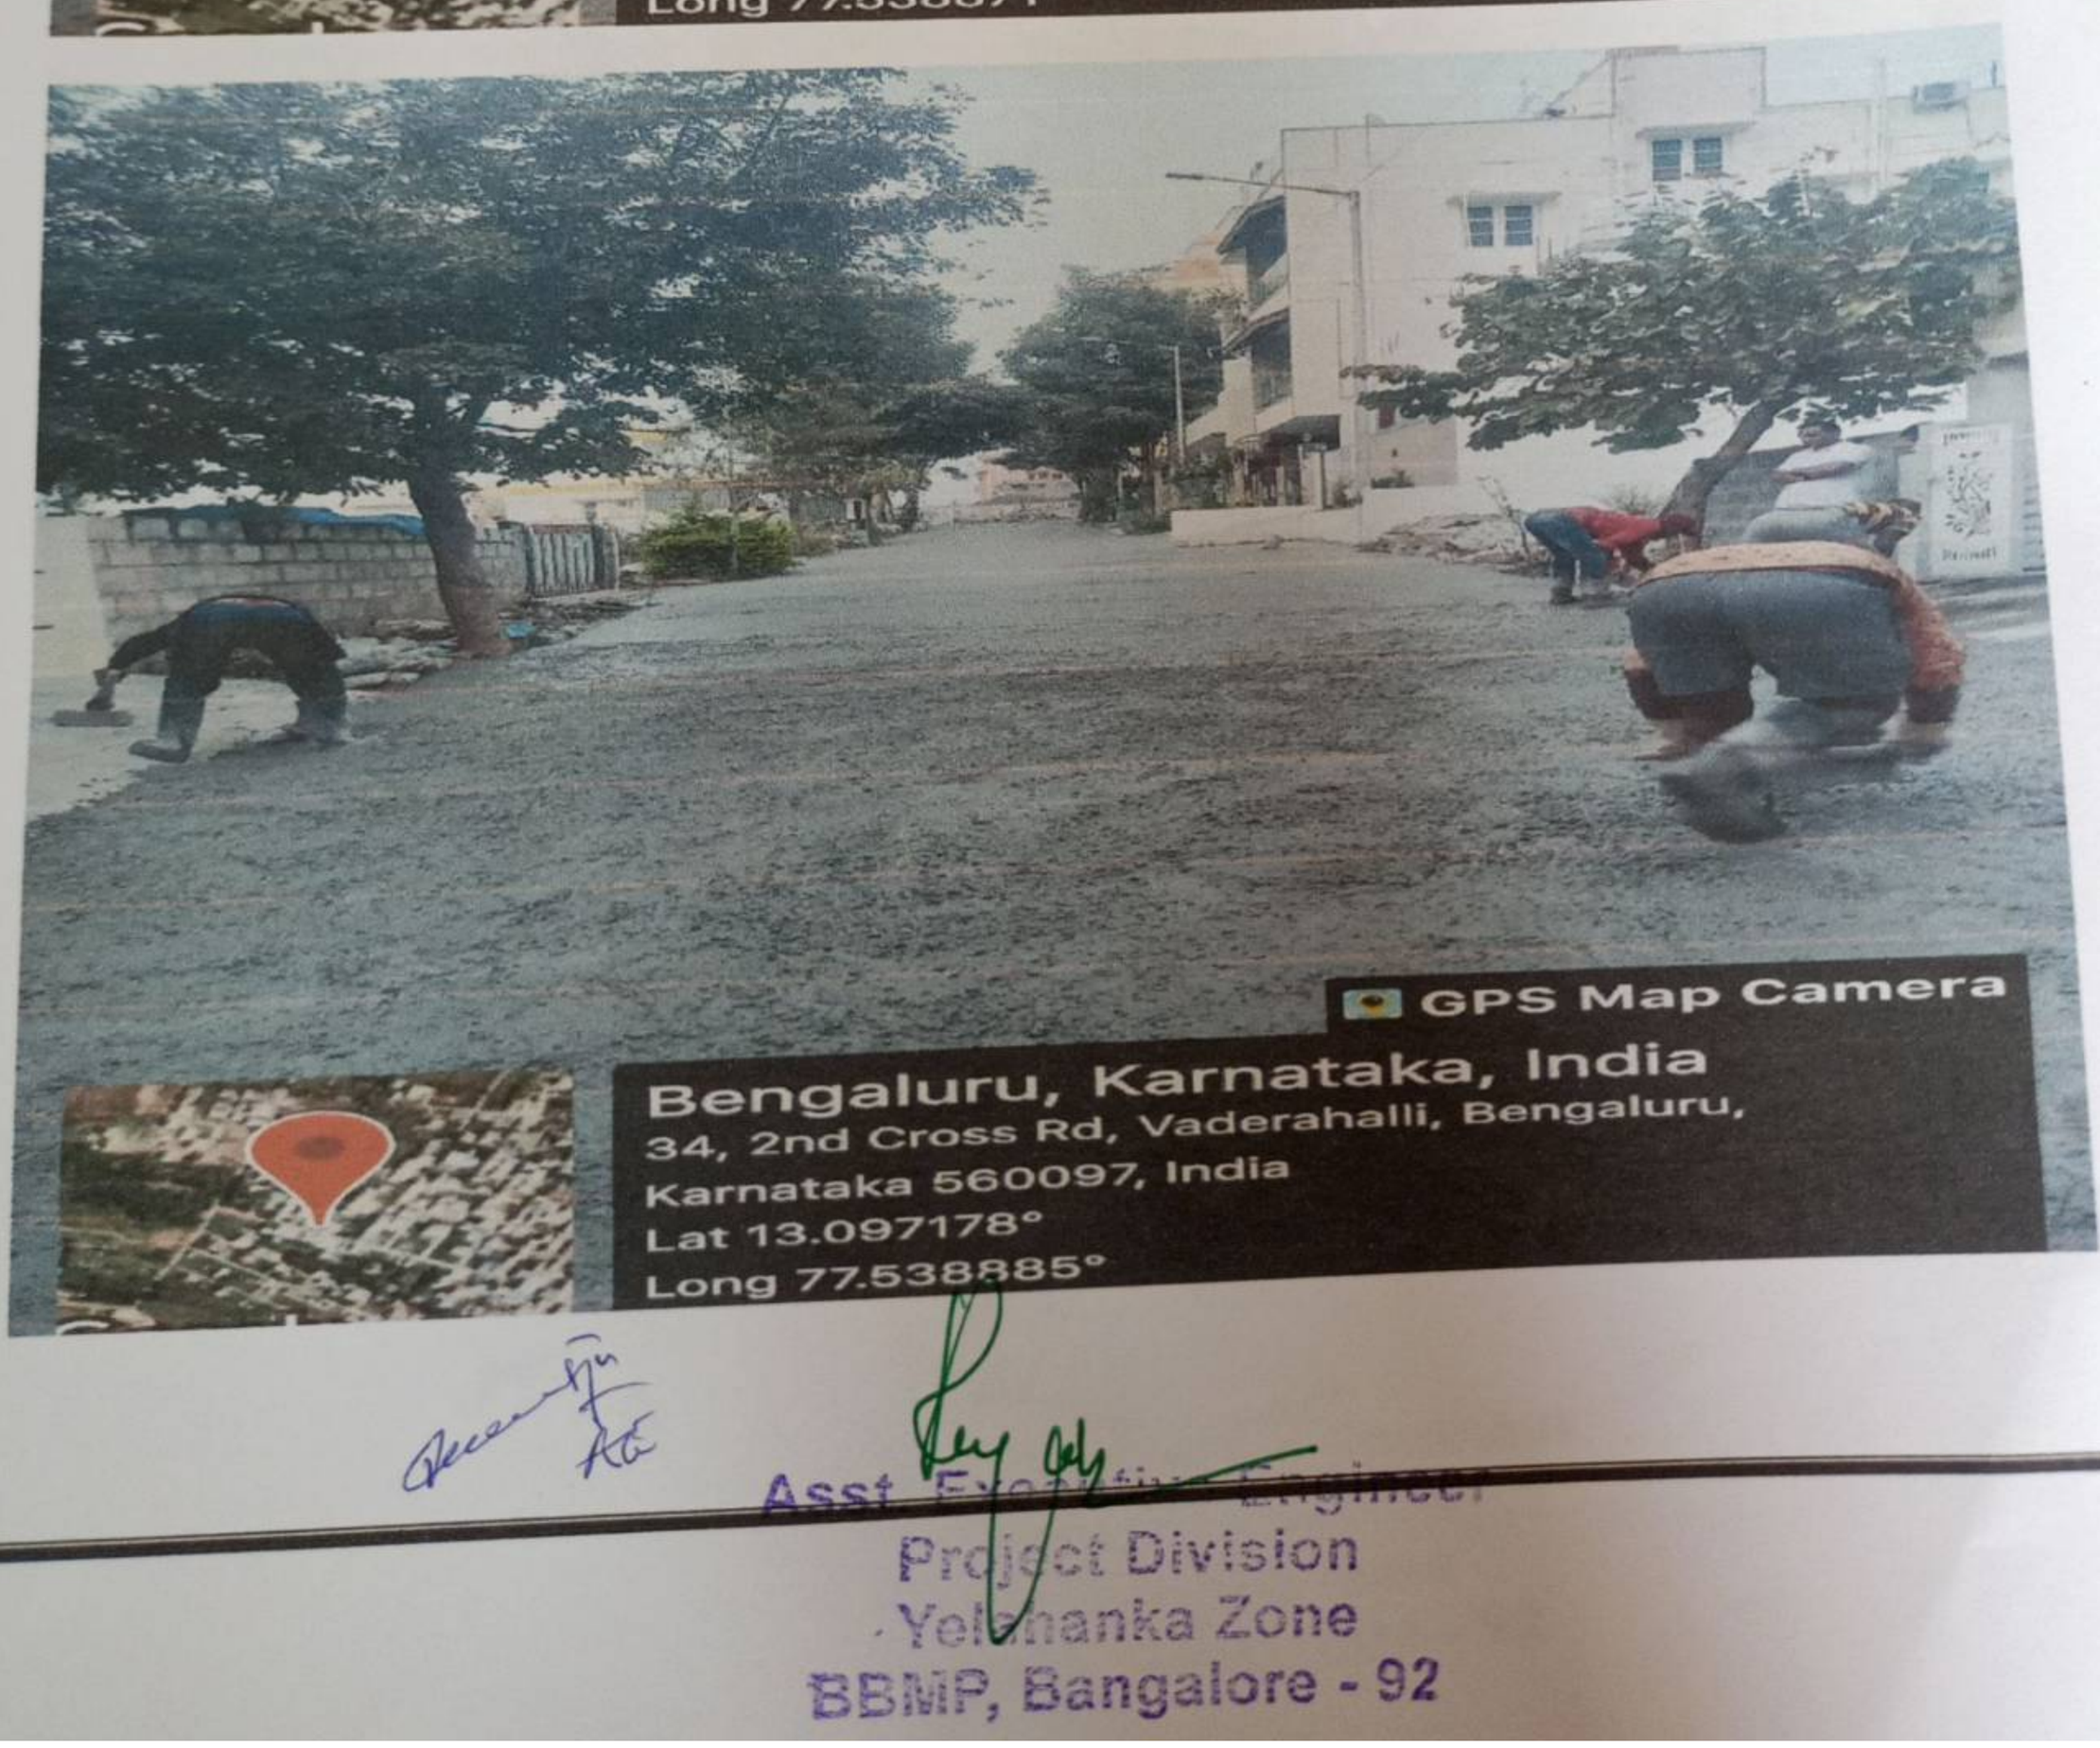

Asst Executive Engineer
Project Division
Yelahanka Zone
BBMP, Bangalore - 92

Scanned by TapScanner

Name of Work: "PACKAGE NO-05 Development of Roads and Drains at Kasagattapura, Vaderahalli, Shivakote, Kachohalli Grama Panchayathi Limits and Surrounding Areas of Yelahanka Assembly Constituency Under Amrutha Nagarothana Grants."

Asst. Executive Engineer
Project Division
Yelahanka Zone
BBMP, Bangalore - 92

Scanned by TapScanner

Name of Work: "PACKAGE NO-05 Development of Roads and Drains at Kasagattapura, Vaderahalli, Shivakote, Kachohalli Grama Panchayathi Limits and Surrounding Areas of Yelahanka Assembly Constituency Under Amrutha Nagarothana Grants."

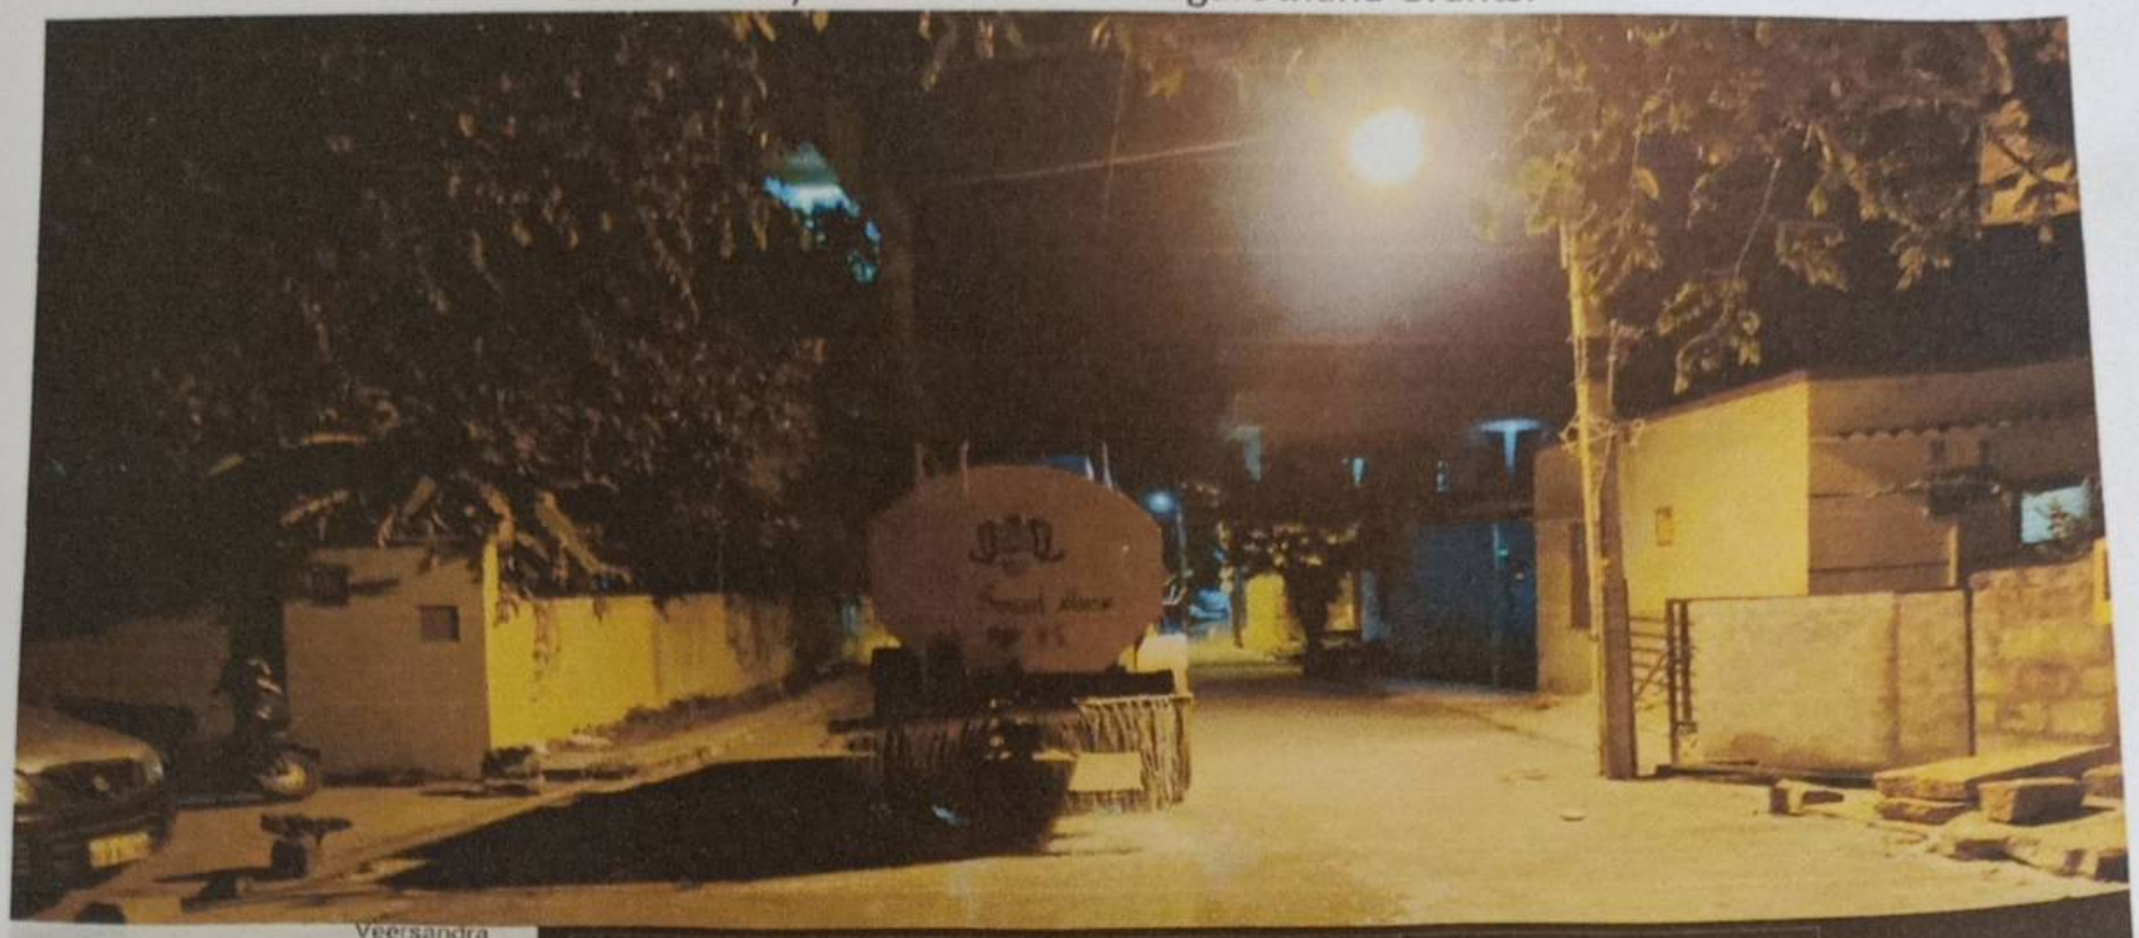

	Decimal	DMS
Latitude	13.098199	13°5'53" N
Longitude	77.541978	77°32'31" E

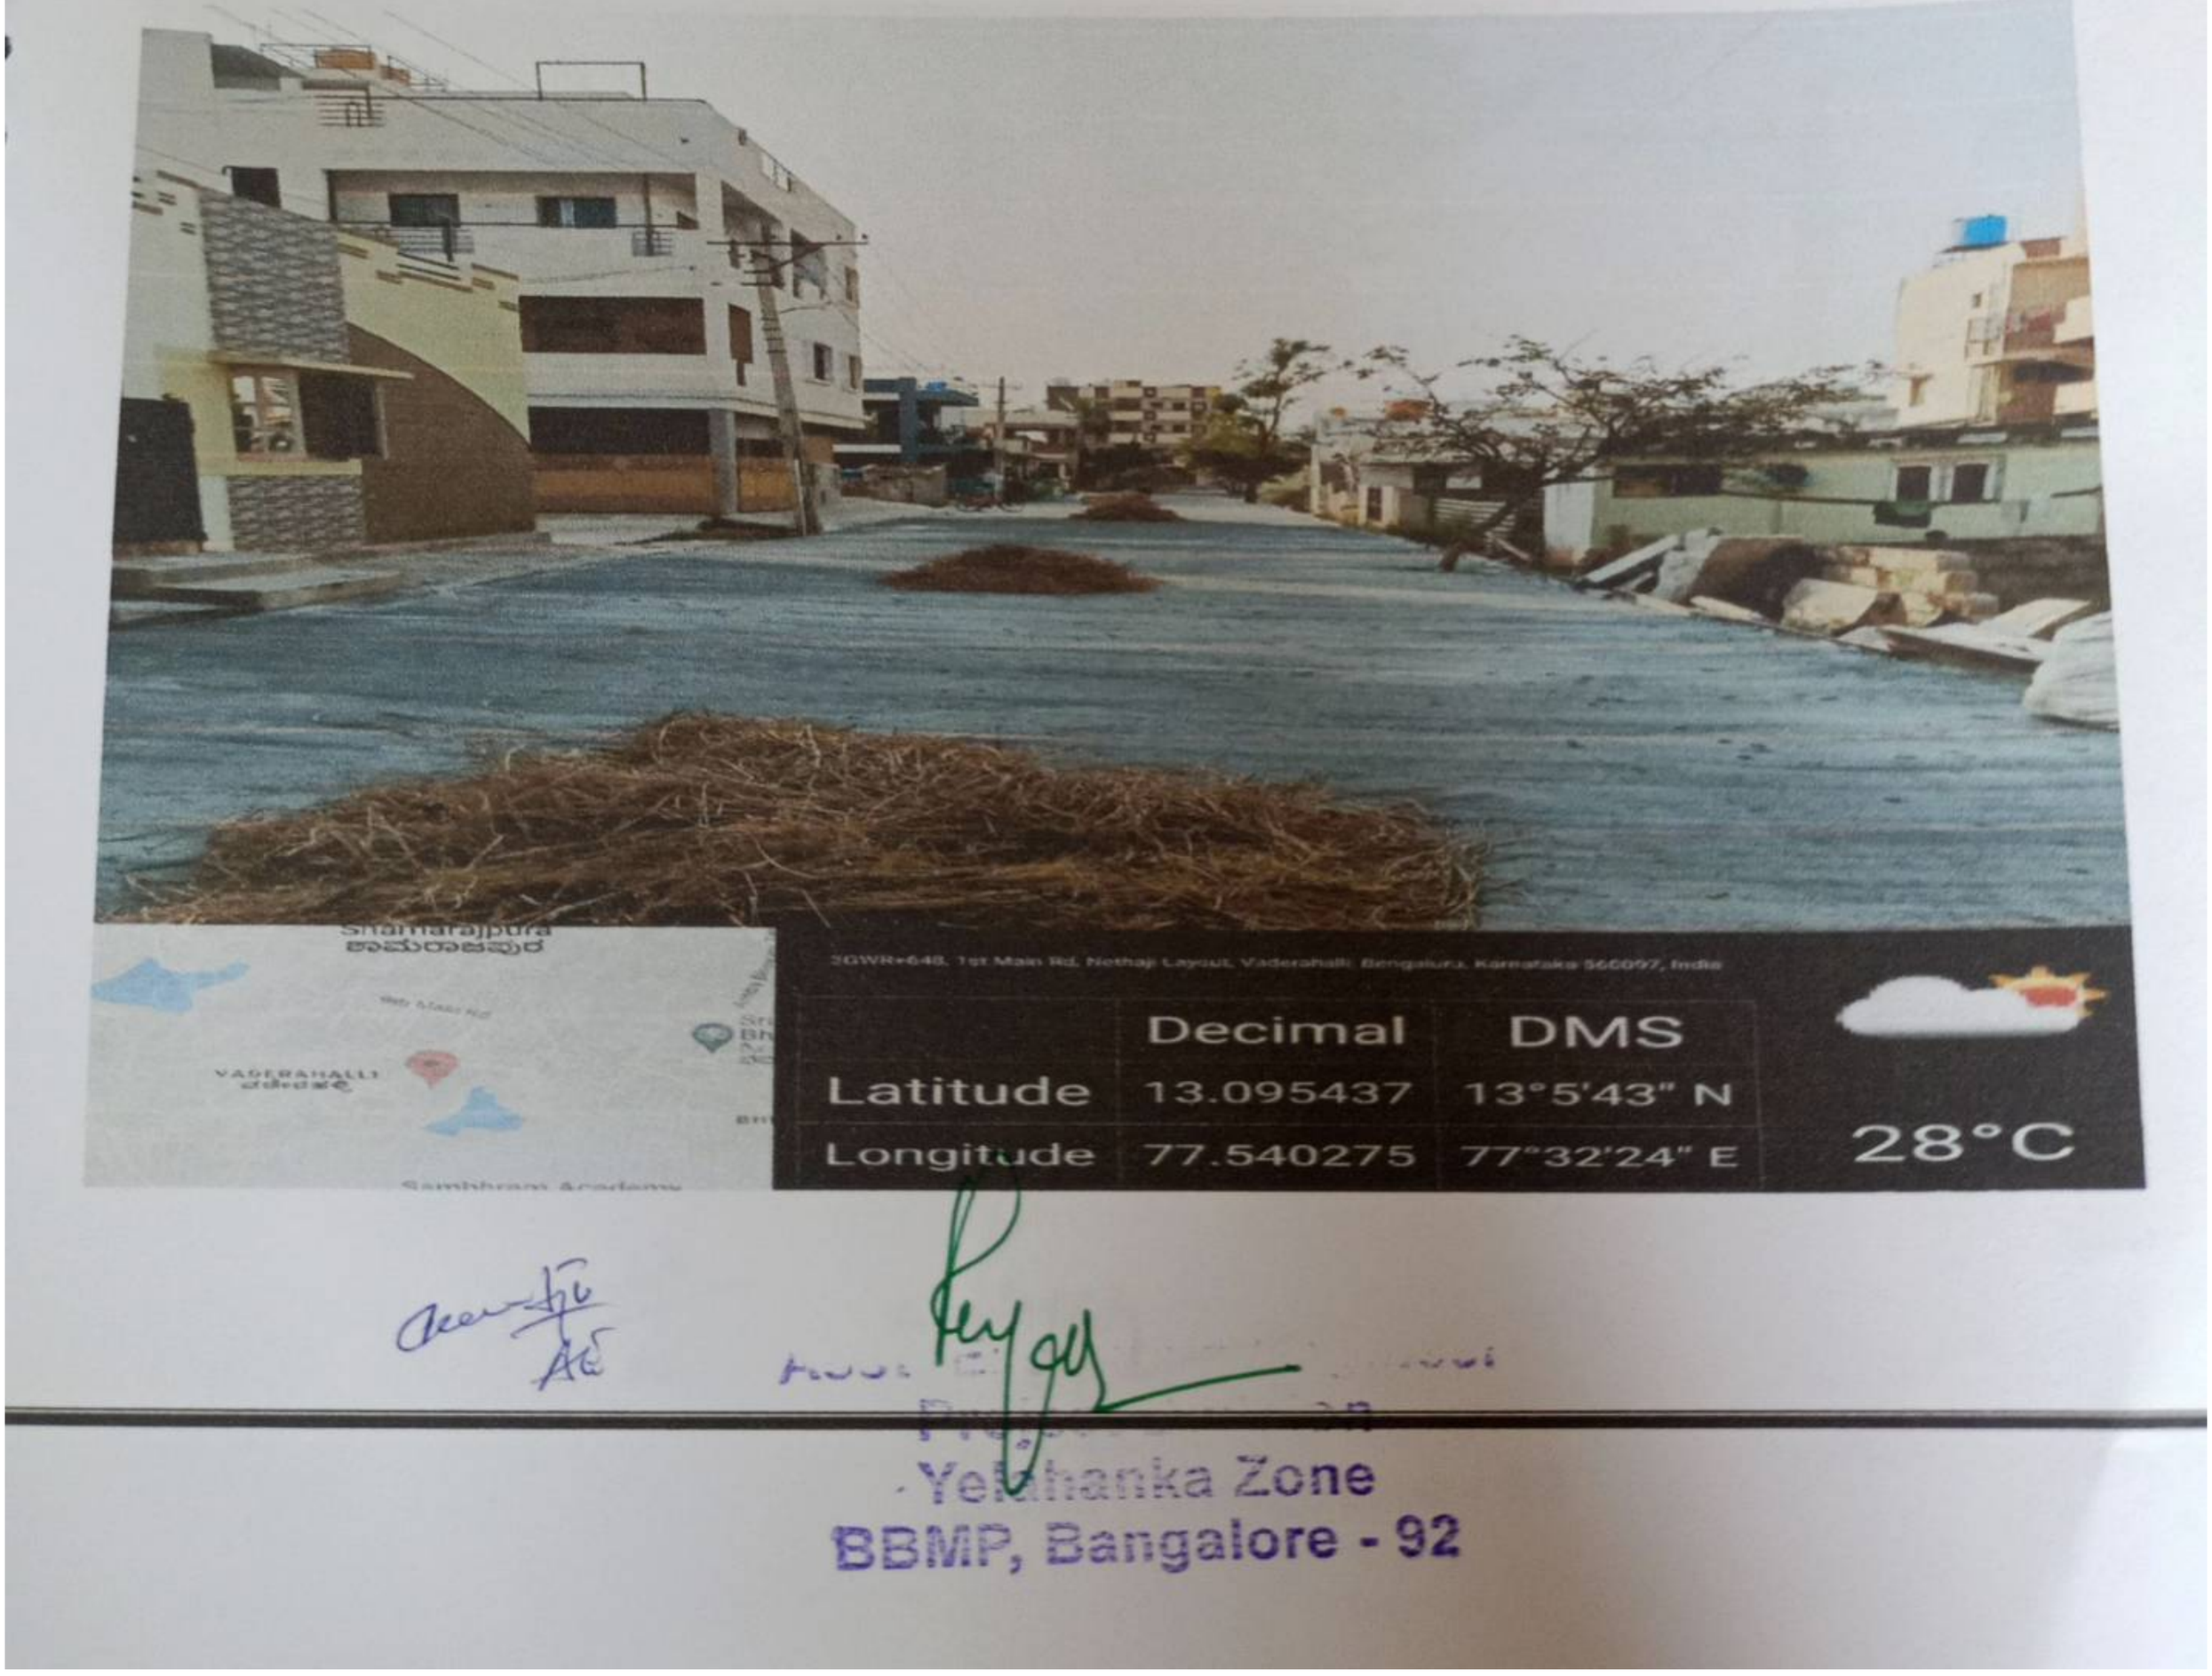

3GWR+648, 1st Main Rd, Nethaji Layout, Vaderahalli, Bengaluru, Karnataka 560097, India

	Decimal	DMS
Latitude	13.095437	13°5'43" N
Longitude	77.540275	77°32'24" E

28°C

Asst. Engineer
Yelahanka Zone
BBMP, Bangalore - 92

Scanned by TapScanner

Name of Work: "PACKAGE NO-05 Development of Roads and Drains at Kasagattapura, Vaderahalli, Shivakote, Kachohalli Grama Panchayathi Limits and Surrounding Areas of Yelahanka Assembly Constituency Under Amrutha Nagarothana Grants."

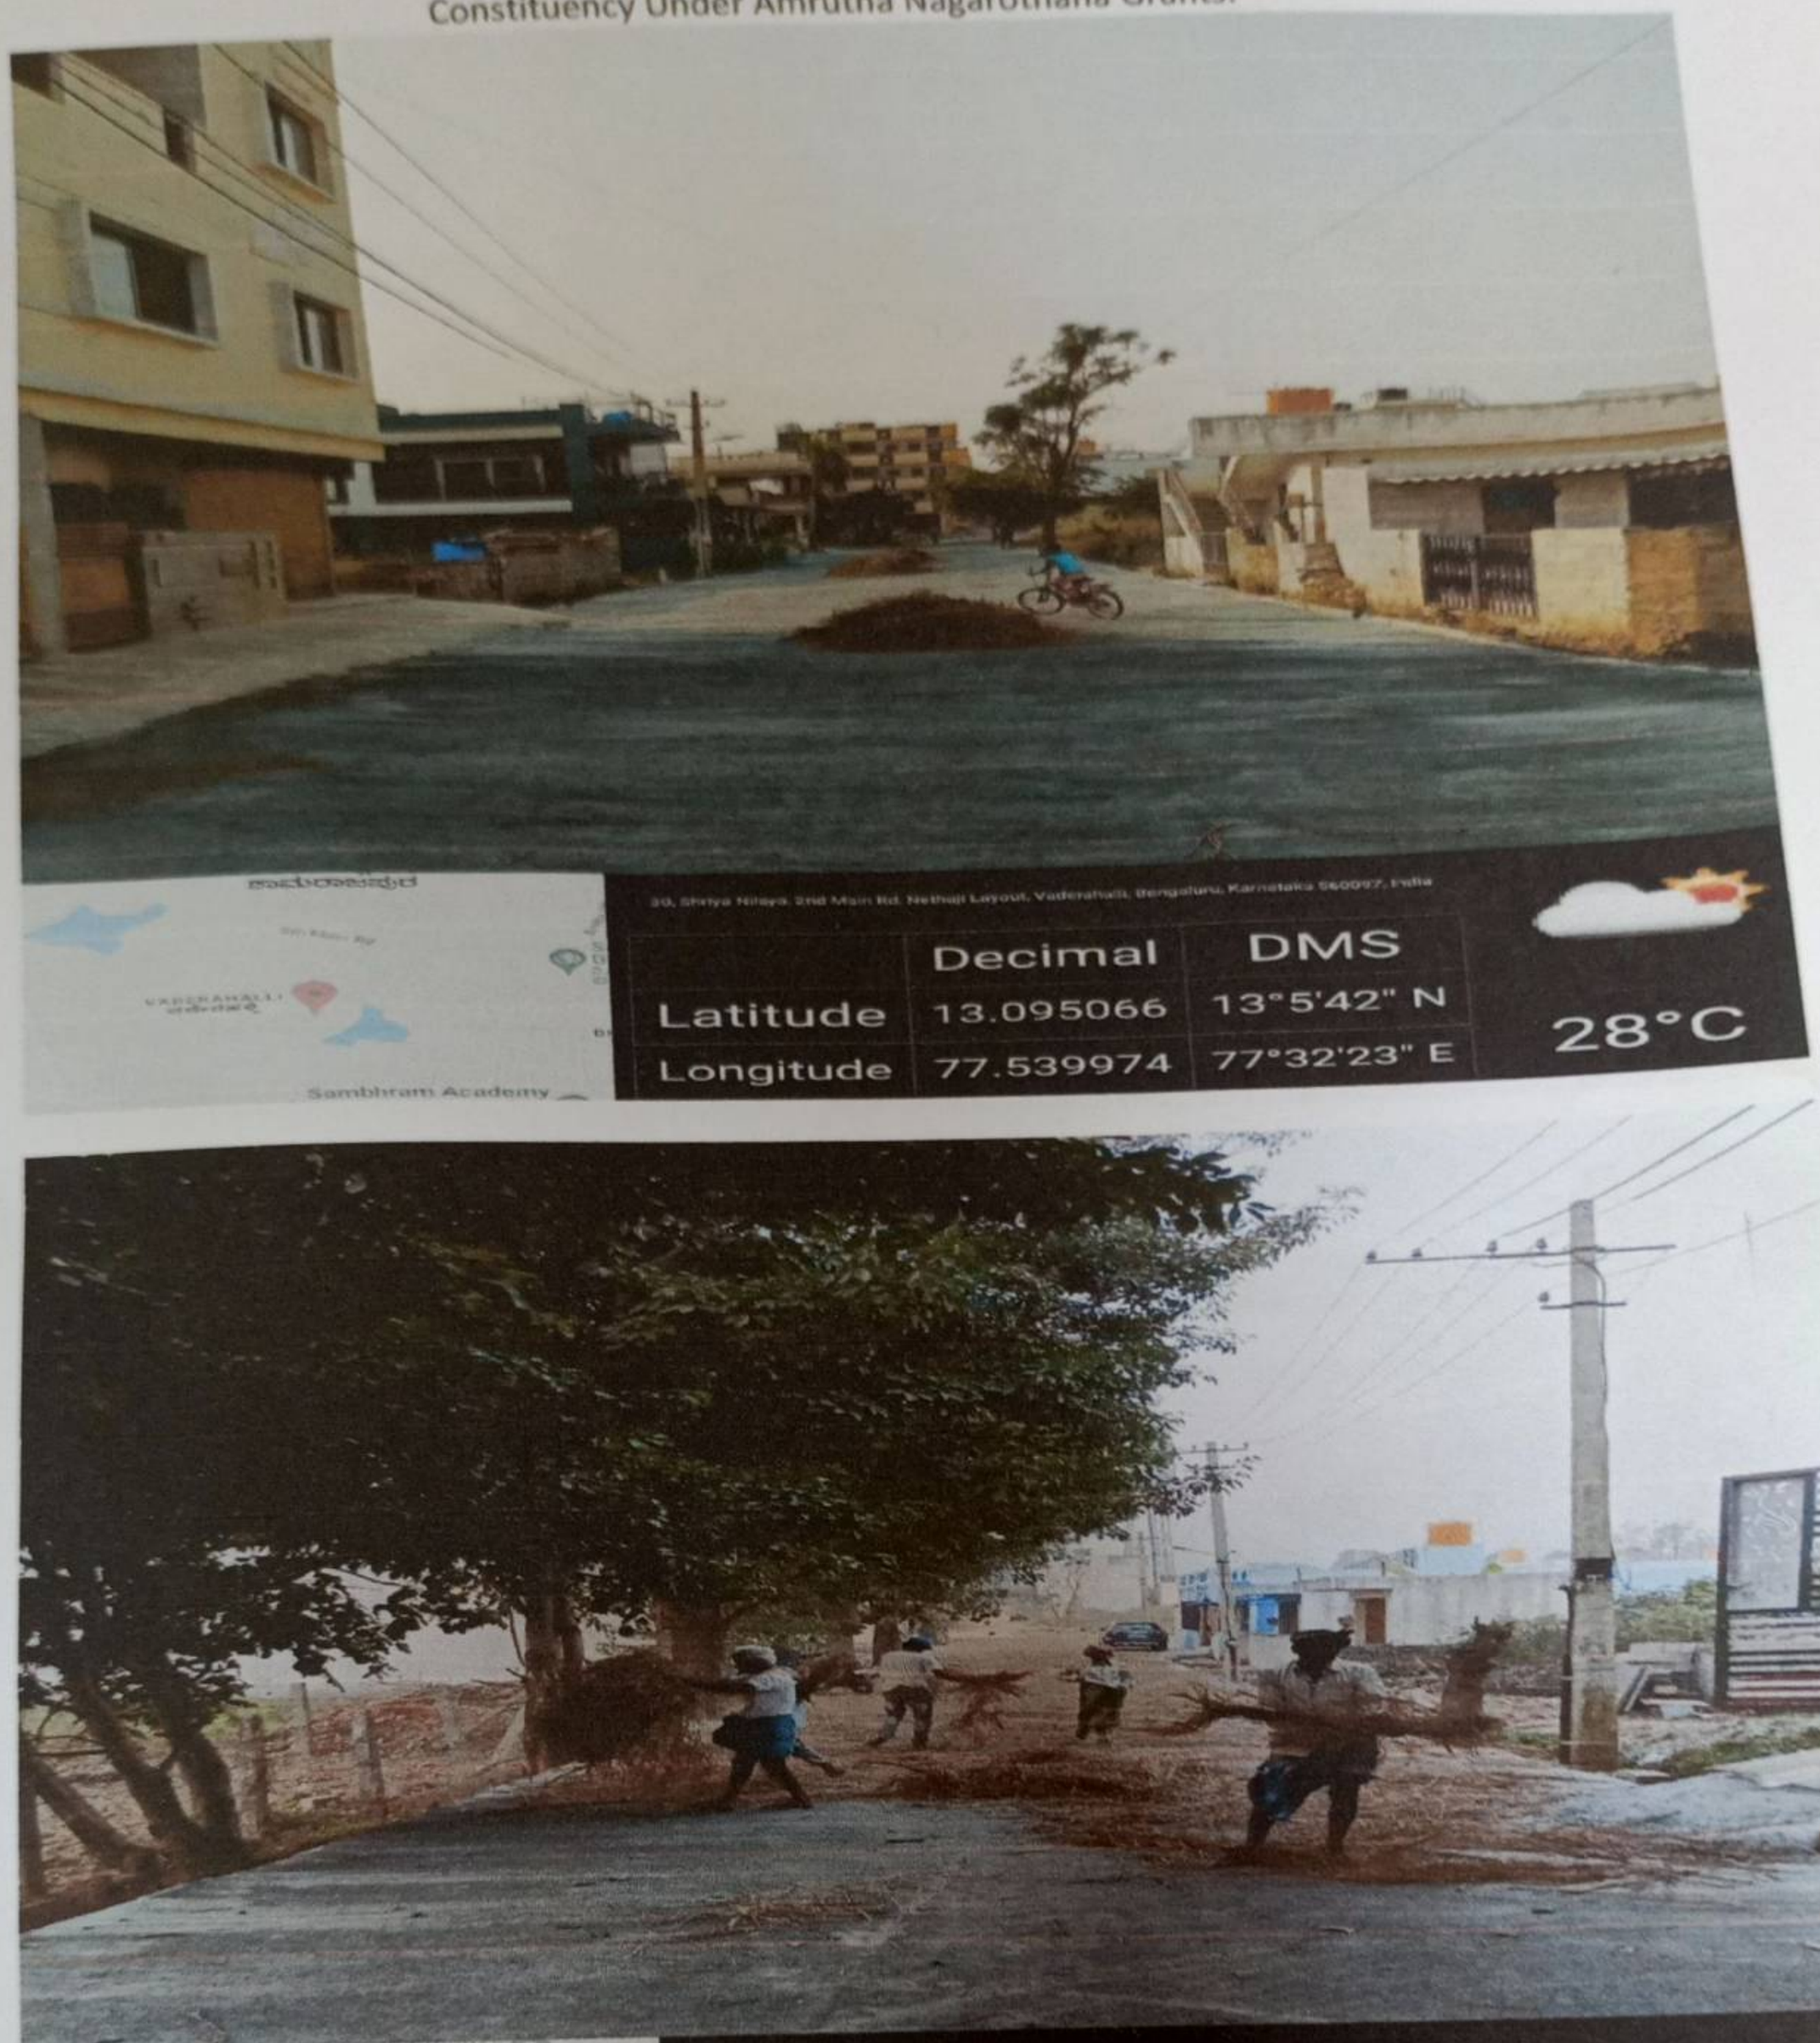

Asst. Engineer / Junior
Project Division
Yelahanka Zone
BBMP, Bangalore - 92

Scanned by TapScanner

Name of Work: "PACKAGE NO-05 Development of Roads and Drains at Kasagattapura, Vaderahalli, Shivakote, Kachohalli Grama Panchayathi Limits and Surrounding Areas of Yelahanka Assembly Constituency Under Amrutha Nagarothana Grants."

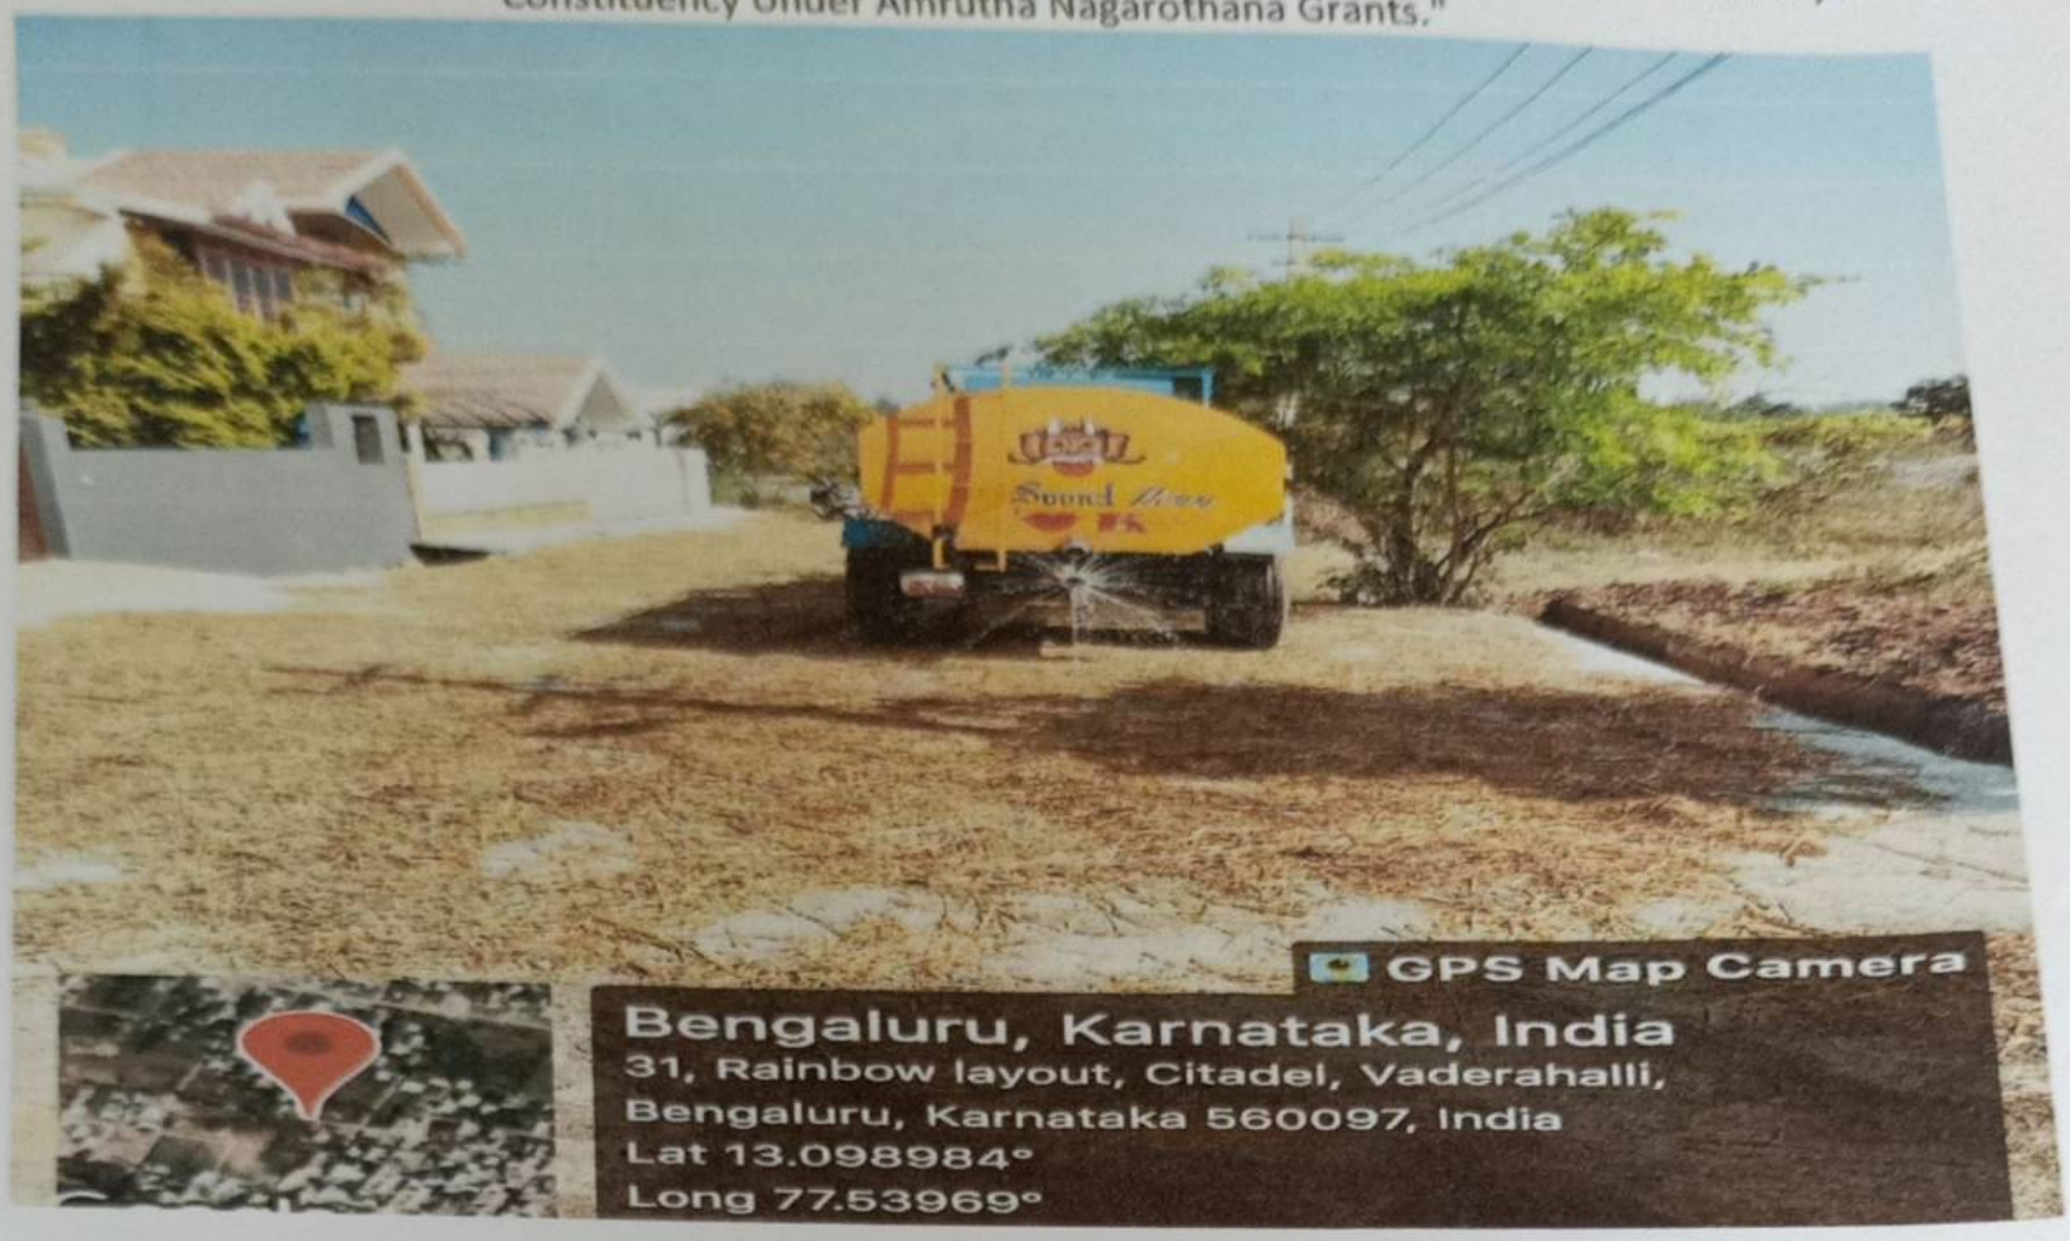

Asst. Executive Engineer
Project Division
Yelahanka Zone
BBMP, Bangalore - 92

Scanned by TapScanner

Name of Work: "PACKAGE NO-05 Development of Roads and Drains at Kasagattapura, Vaderahalli, Shivakote, Kachohalli Grama Panchayathi Limits and Surrounding Areas of Yelahanka Assembly Constituency Under Amrutha Nagarothana Grants."

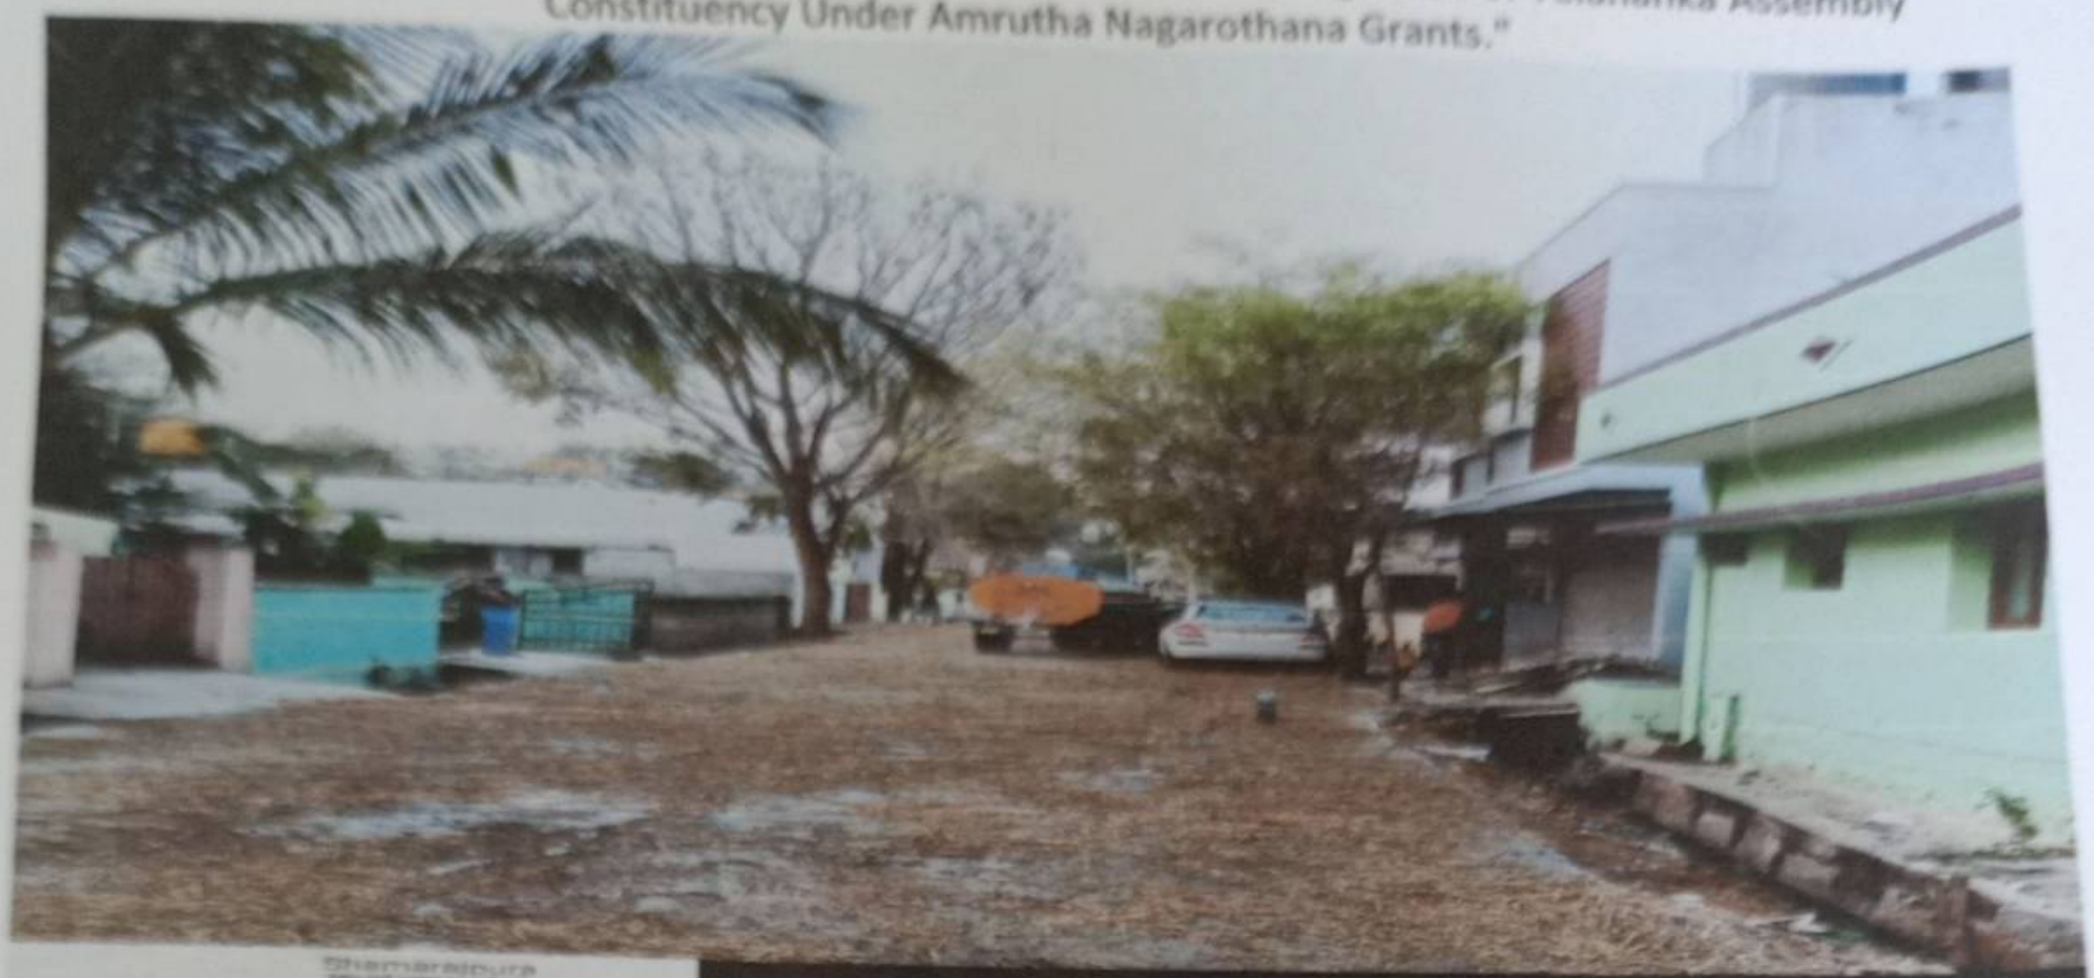

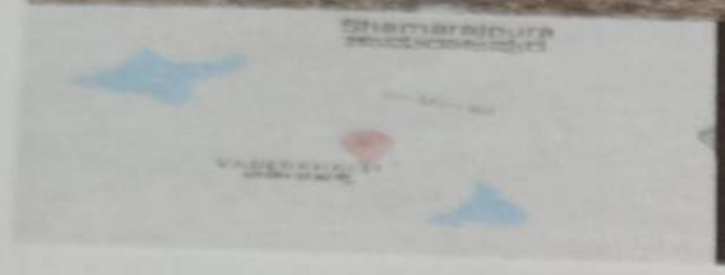

3GWQ+CH5, Vaderahalli, Bengaluru, Karnataka 560097, India

	Decimal	DMS
Latitude	13.095949	13°5'45" N
Longitude	77.538936	77°32'20" E

28°C

3QWQ+H6J, Muneshwara Layout, Vaderahalli, Bengaluru, Karnataka 560097, India

	Decimal	DMS
Latitude	13.096764	13°5'48" N
Longitude	77.537982	77°32'16" E

22°C

Asst. Executive Engineer
Project Division
Yelahanka Zone
BBMP, Bangalore - 92

Scanned by TapScanner